

HOUSING AUTHORITY OF THE CITY OF LA CROSSE

2026 CAPITAL IMPROVEMENT PROJECTS

1307 BADGER STREET

LA CROSSE, WISCONSIN

26039

SEPTEMBER 24, 2026

BID DOCUMENTS

INDEX OF DRAWINGS

GENERAL

G000 COVER SHEET

PROJECT TEAM

PROJECT MANAGER:

HSR ASSOCIATES, INC.
DOUG RAMSEY
dramsey@hsrassociates.com
608.784.1830

PROJECT ARCHITECT:

HSR ASSOCIATES, INC.
MIKE LORENS
mlorens@hsrassociates.com
608.784.1830

INTERIOR DESIGN:

HSR ASSOCIATES, INC.
BRANDY ERNST
bernst@hsrassociates.com
608.784.1830

SPECIFICATIONS:

HSR ASSOCIATES, INC.
TOBIN FAUCHEUX
tfauchoux@hsrassociates.com
608.784.1830

PLUMBING:

HSR ASSOCIATES, INC.
RYAN JOHNSON
rjohnson@hsrassociates.com
608.784.1830

MECHANICAL:

HSR ASSOCIATES, INC.
JAKE BERAN
jberan@hsrassociates.com
608.784.1830

ELECTRICAL:

HSR ASSOCIATES, INC.
CHRIS CRANDALL
ccrandall@hsrassociates.com
608.784.1830

MEP- GENERAL

MEP001 MEP GENERAL INFORMATION SHEET

MEP- BECKER

MEP110 FLOOR PLANS
MEP111 FLOOR PLANS, DETAILS, SCHEDULES

ARCHITECTURAL- SAUBER

A220 BUILDING ELEVATIONS

MEP- SAUBER

MEP210 FLOOR PLANS
MEP211 FLOOR PLANS, DETAILS, SCHEDULES

ARCHITECTURAL- SOLBERG

A310 FIRST FLOOR PLAN AND
REFLECTED CEILING PLAN
A360 DOOR SCHEDULE

MEP- SOLBERG

MEP309 FIRST FLOOR REMOVAL
MEP310 FLOOR PLANS
MEP311 FLOOR PLANS
MEP312 FLOOR PLANS, DETAILS, SCHEDULES
MEP313 ELECTRICAL FLOOR PLANS, SCHEDULES

ARCHITECTURAL- STOFFEL

A410 FLOOR PLANS
A460 DOOR SCHEDULE

MEP- STOFFEL

MEP410 FLOOR PLANS
MEP411 FLOOR PLANS, DETAILS, SCHEDULES

MEP- STOKKE


MEP510 FLOOR PLANS
MEP511 FLOOR PLANS, DETAILS, SCHEDULES

MEP- FOREST PARK

MEP610 FLOOR PLANS
MEP611 FLOOR PLANS
MEP612 FLOOR PLANS, DETAILS, SCHEDULES

MECHANICAL- PING MANOR

MEP710 FLOOR PLANS
MEP711 FLOOR PLANS
MEP712 FLOOR PLANS, DETAILS, SCHEDULES

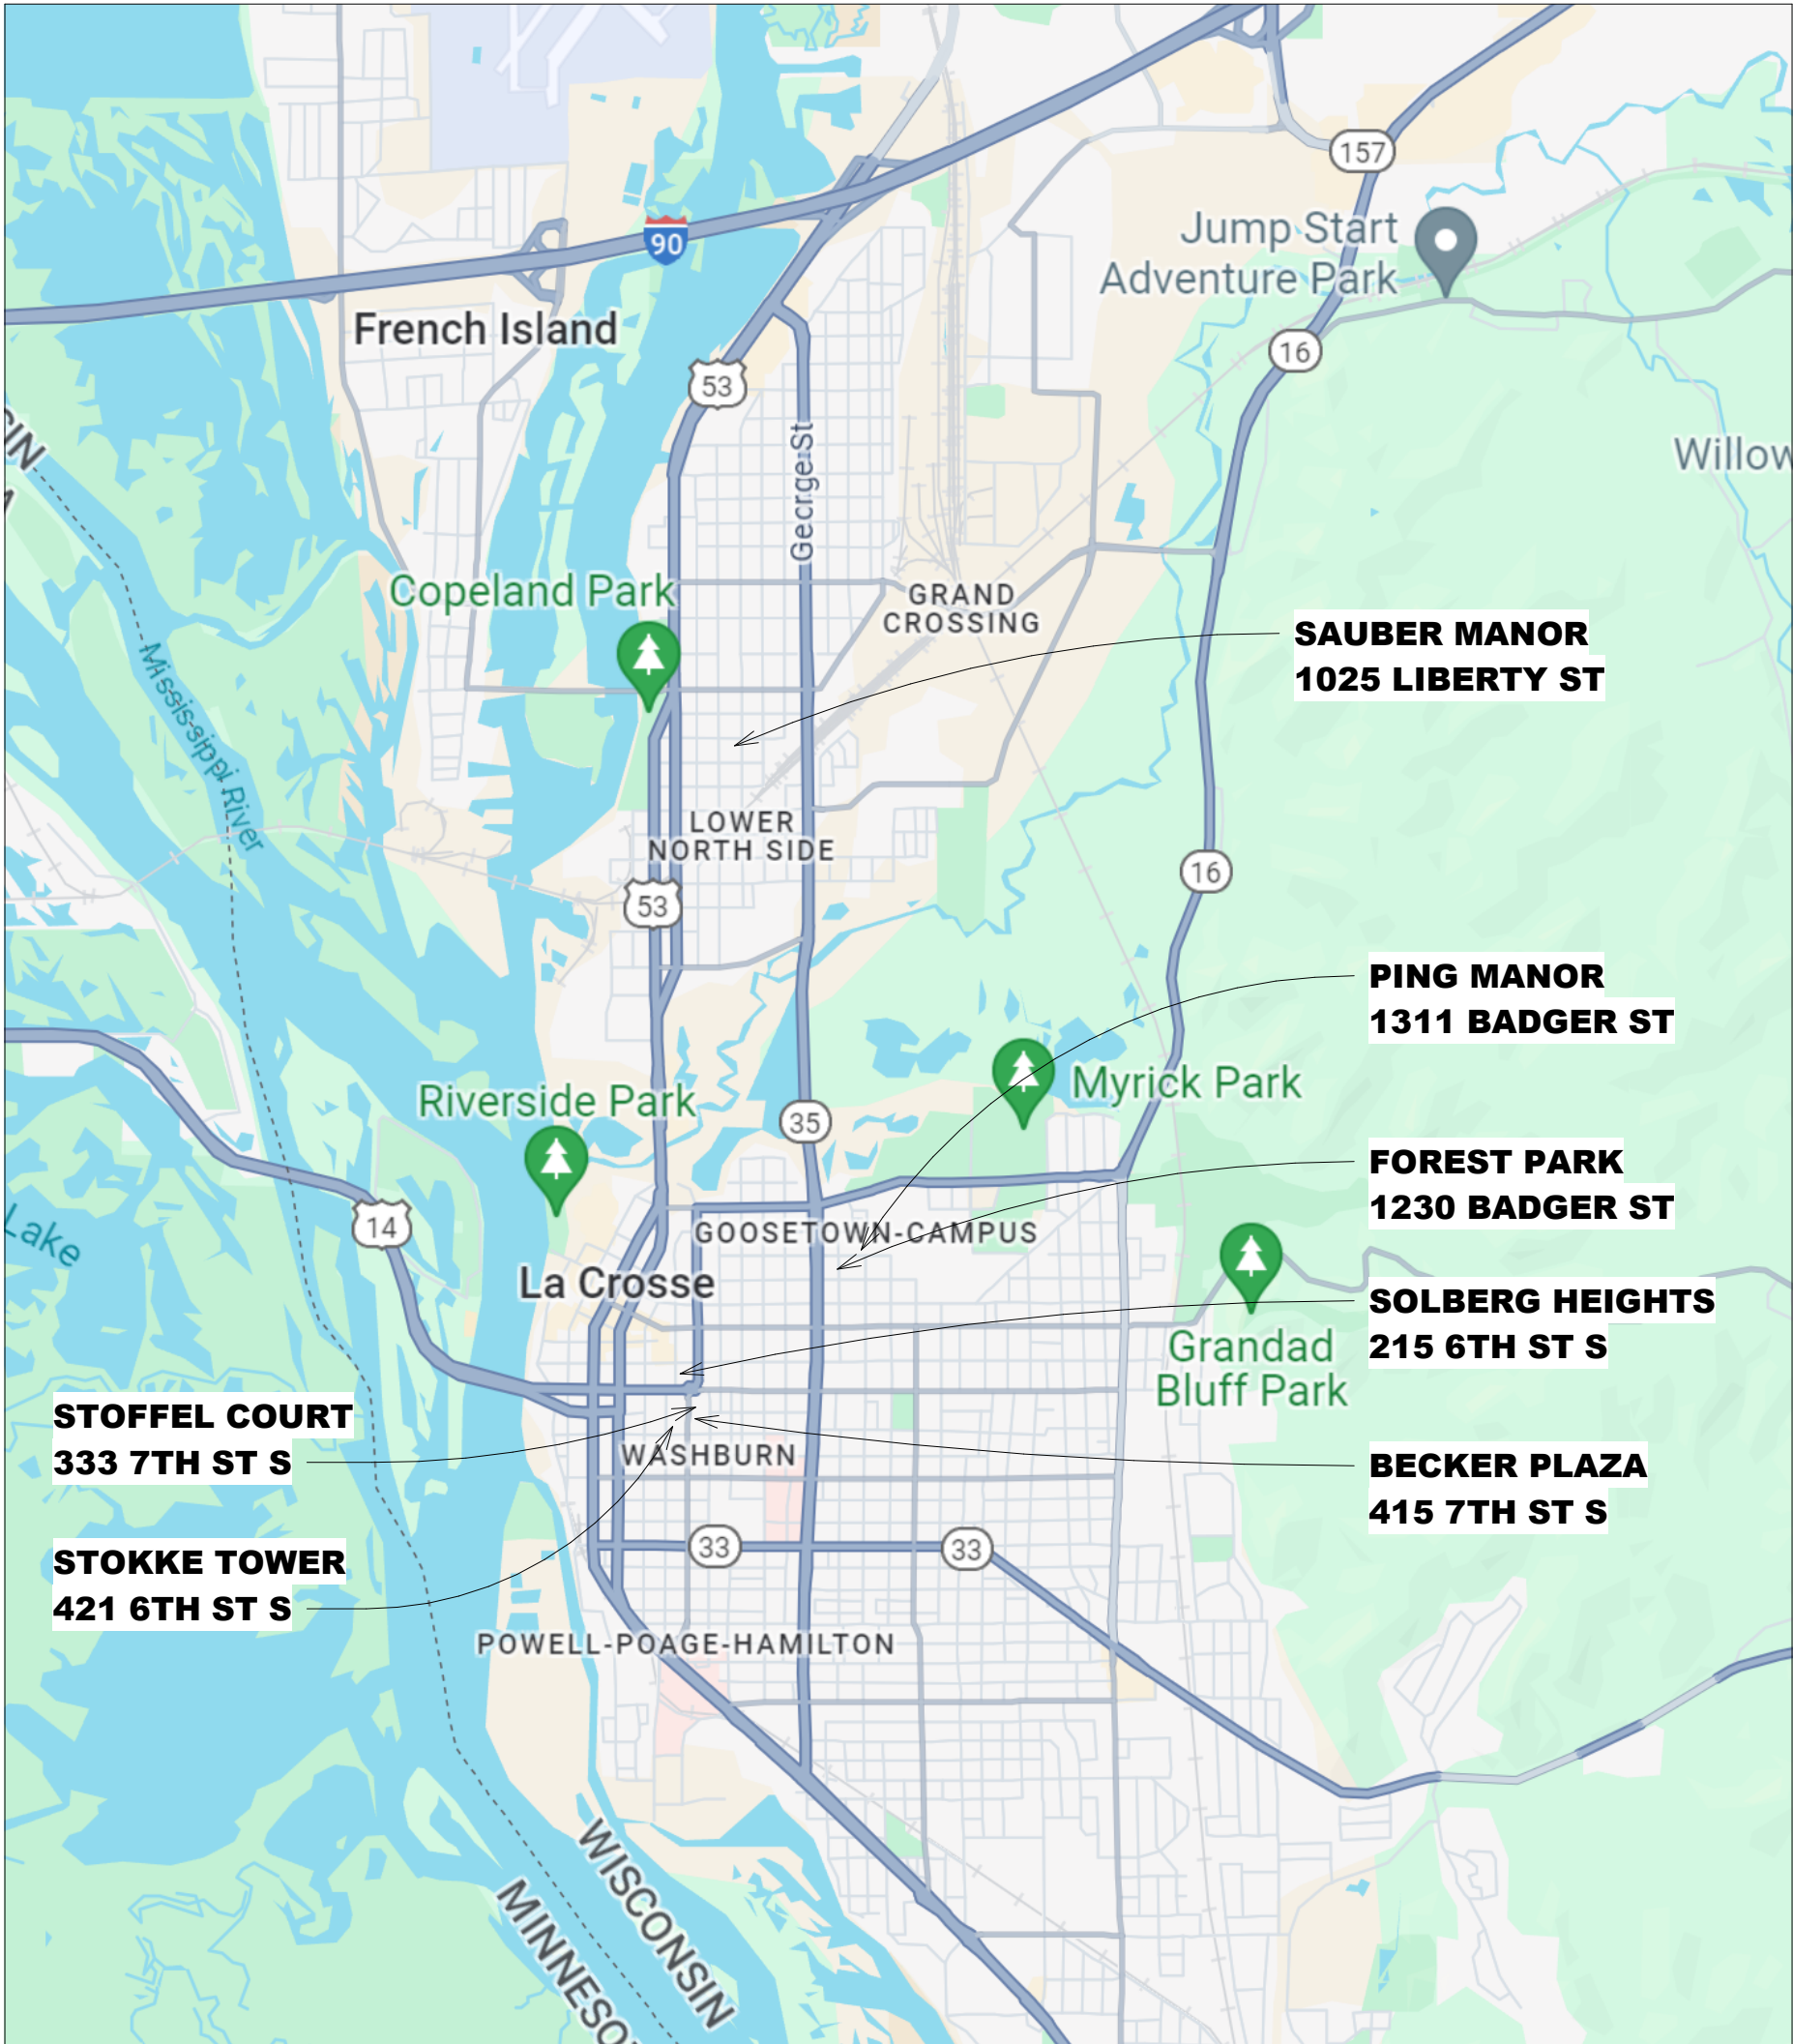

ARCHITECTURE
ENGINEERING
INTERIOR DESIGN

HSR ASSOCIATES INC.
100 MILWAUKEE STREET
LA CROSSE, WISCONSIN
PHONE: 608.784.1830
FAX: 608.782.5844
www.hsrassociates.com

Consultant:

HOUSING AUTHORITY OF THE CITY OF LA CROSSE
2026 CAPITAL IMPROVEMENTS PROJECTS

Project Title:

Project Number:

26039

Project Date:

SEPT 24, 2026

Drawn By:

MPL

Key Plan:

BID SET

Revisions:

No.	Description	Date

Graphic Scale:

G000

Project Location: 1307 BADGER STREET
LA CROSSE, WI 54601

Sheet Title: COVER SHEET