


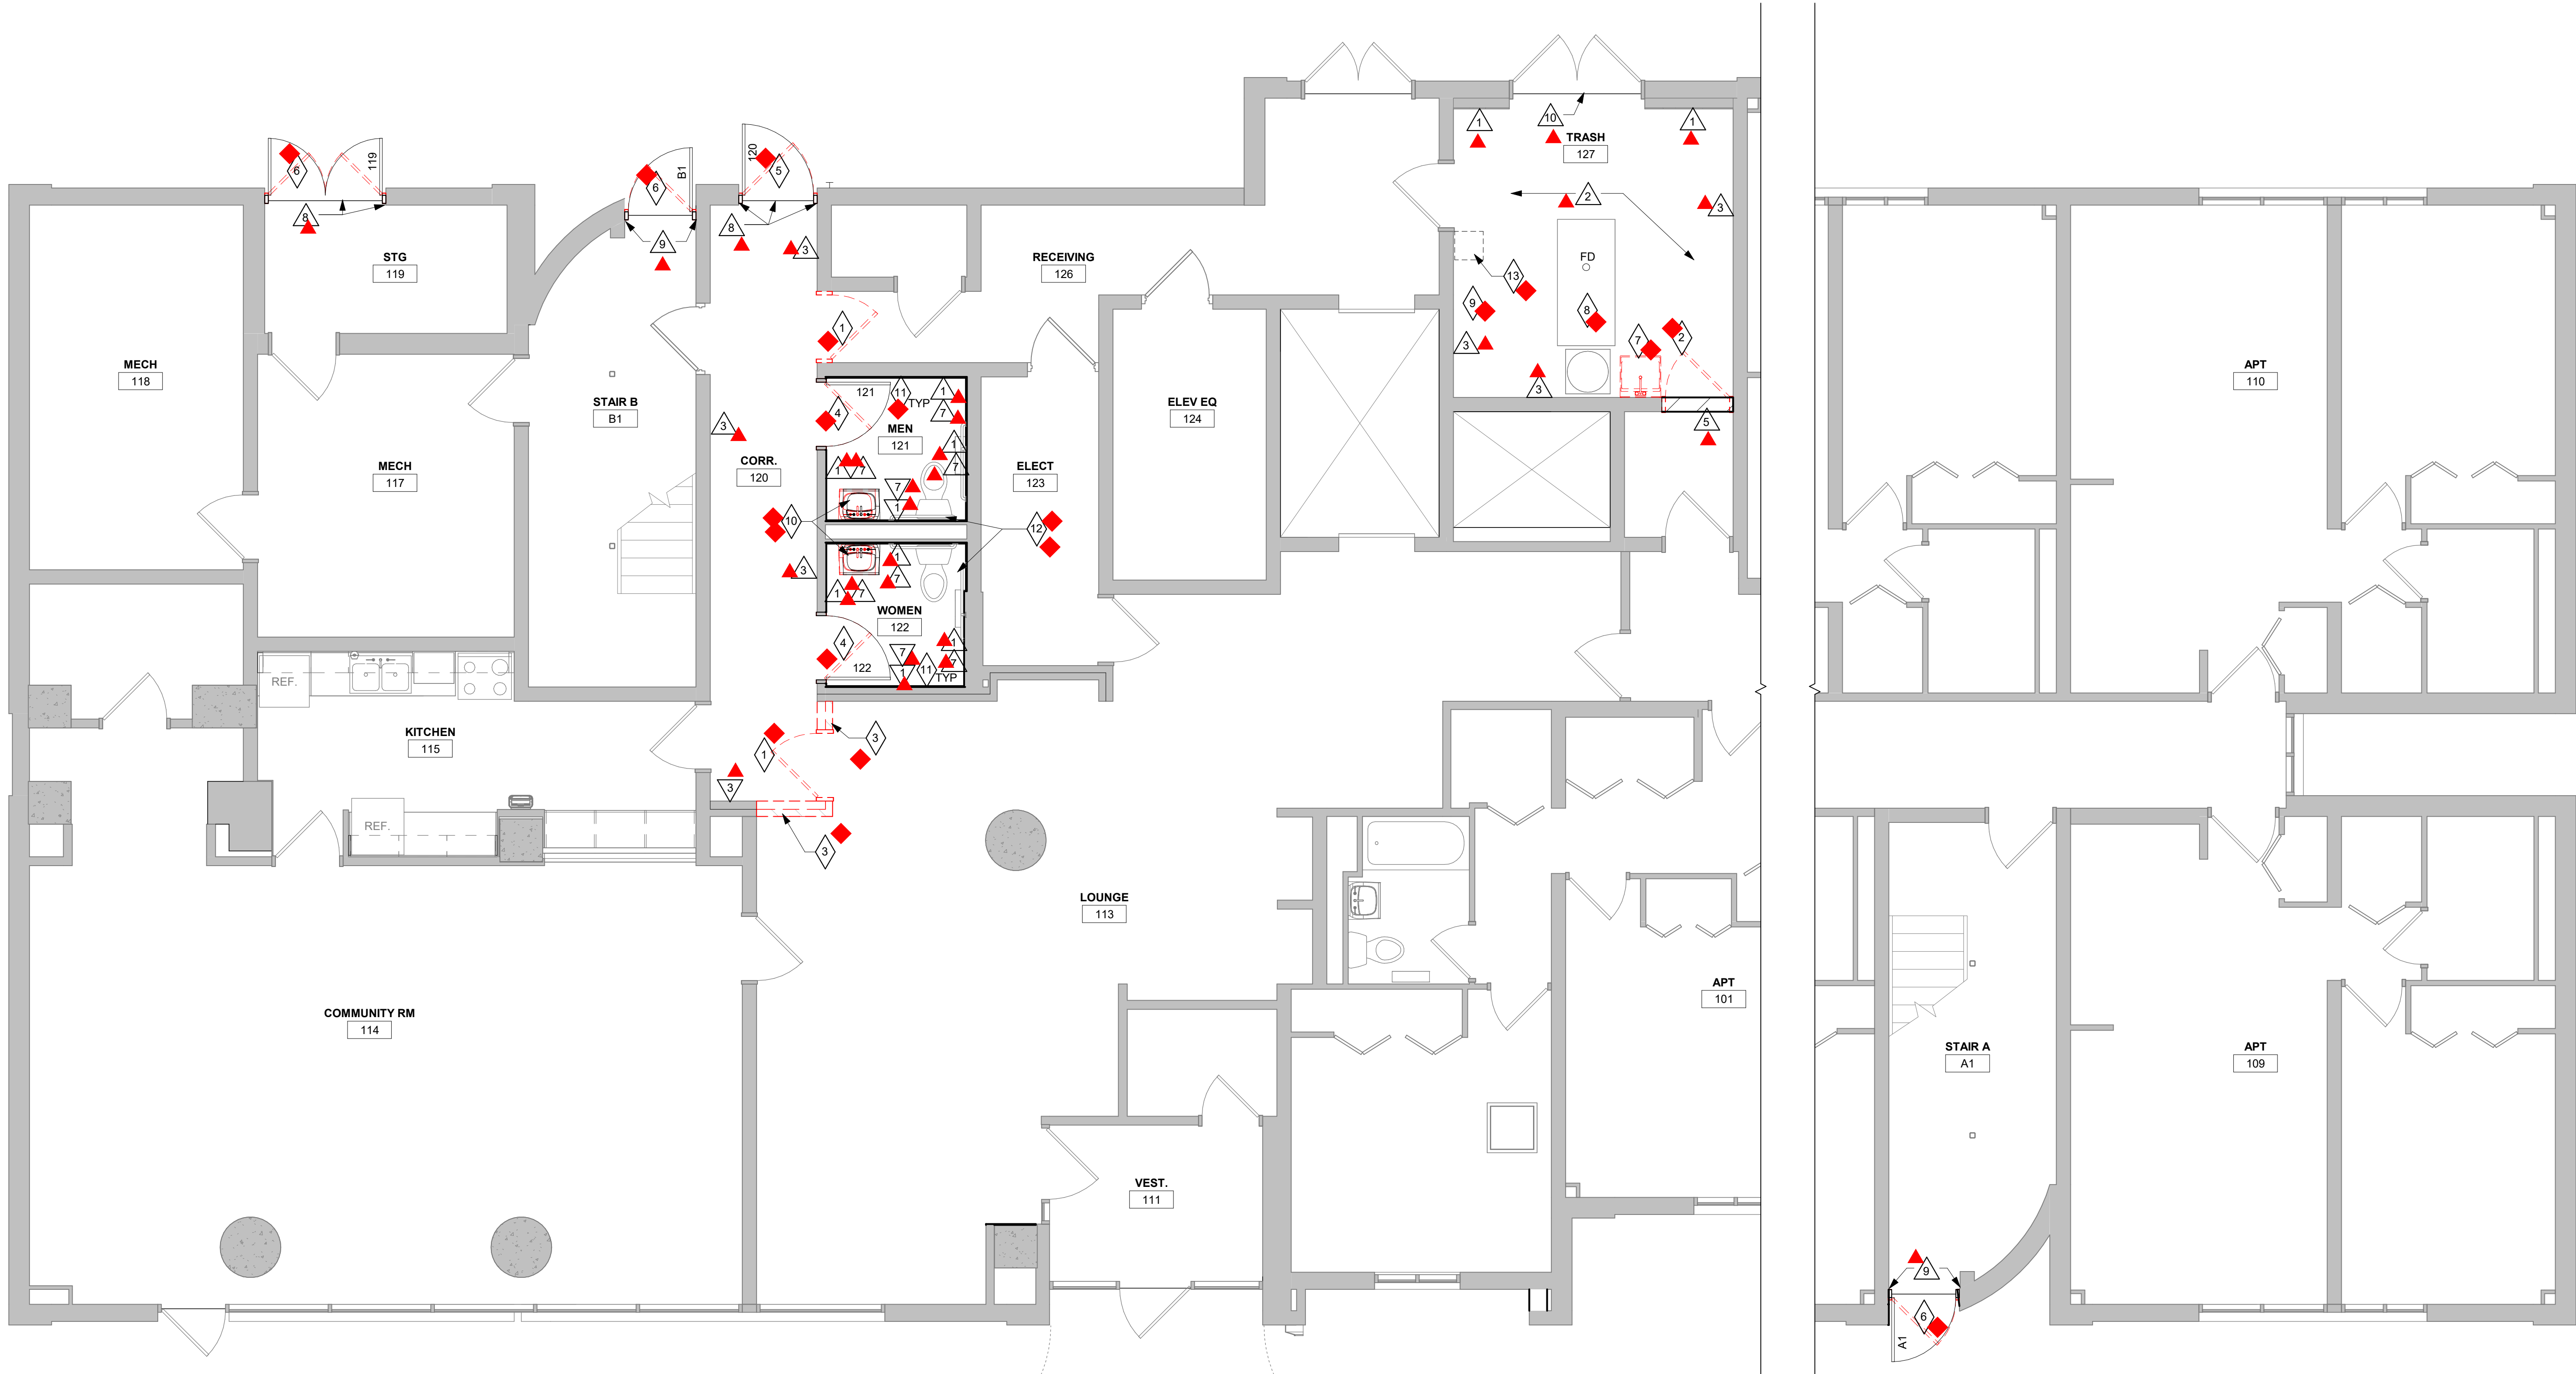


| PLAN GENERAL NOTES: |                                                                                            |
|---------------------|--------------------------------------------------------------------------------------------|
| A.                  | XXXXXXXXXXXX                                                                               |
| PLAN LEGEND:        |                                                                                            |
|                     | SYMBOL INDICATES CONSTRUCTION NOTE THIS SHEET                                              |
|                     | SYMBOL INDICATES DEMOLITION NOTE THIS SHEET                                                |
|                     | EXISTING FLOOR DRAIN                                                                       |
| PLAN KEY NOTES      |                                                                                            |
| 1                   | NEW FLOOR TO CEILING FRP PANELS.                                                           |
| 2                   | FLUID APPLIED FLOORING (FAF-1) PER SECTION 09 67 00. SEE DETAIL SHEET A300.                |
| 3                   | PAINT ENTIRE WALL.                                                                         |
| 5                   | 8" CMU INFILL. PAINT.                                                                      |
| 7                   | NEW VINYL BASE.                                                                            |
| 8                   | PATCH/ REPAIR FLOOR, GYP BD TO NEW FRAME JAMBS AS REQUIRED. PAINT TO MATCH ADJACENT WALL.  |
| 9                   | PAINT CMU AT JAMBS TO MATCH EXISTING.                                                      |
| 10                  | REMOVE EXISTING THRESHOLD AND SALVAGE. REPLACE IN A BED OF SEALANT AFTER FAF IS INSTALLED. |

| DEMOLITION KEY NOTES |   |
|----------------------|---|
| 1                    | REMOVE EXISTING DOOR AND FRAME. PATCH/ REPAIR WALLS AS REQUIRED TO MATCH ADJACENT FINISHES.                                                                                            |
| 2                    | REMOVE EXISTING DOOR, FRAME AND ANY ANCHORS. INFILL OPENING WITH CMU. MATCH ADJACENT FINISHES.                                                                                         |
| 3                    | REMOVE BRICK/ STUD AND GYP WALL.   |
| 4                    | REMOVE DOOR ONLY, FRAME TO REMAIN. REUSE HARDWARE, EXCEPT HINGES.   |
| 5                    | REMOVE DOOR AND FRAME, INCLUDING EXTERIOR PUSH PAD, CARD READER AND AUTO OPERATOR. SALVAGE CARD READER FOR RE-INSTALLATION. PREPARE OPENING AS REQUIRED FOR INSTALLATION OF NEW FRAME. |
| 6                    | REMOVE DOOR FRAME AND HARDWARE. PREPARE OPENING AS REQUIRED FOR INSTALLATION OF NEW FRAME.                                                                                             |
| 7                    | REMOVE UTILITY SINK AND PIPING. PATCH REMAINING PENETRATIONS.   |
| 8                    | DISCONNECT AND REMOVE TRASH COMPACTOR. CLEAN AND REINSTALL.   |
| 9                    | REMOVE SHELVEING.   |
| 10                   | REMOVE SINK AND FAUCET. PREP FOR NEW. TOILET TO REMAIN.   |
| 11                   | REMOVE VINYL BASE.   |
| 12                   | REMOVE TOILET ROOM ACCESSORIES. SALVAGE AND REINSTALL AFTER INSTALLATION OF NEW FRP PANELS.                                                                                            |
| 13                   | NEW OPENING IN CONCRETE ROOF ABOVE. VERIFY SIZE AND LOCATION WITH MECHANICAL. SEE DETAIL SHEET A300.                                                                                   |


# 1 FLOOR PLAN

1/4" = 1'-0"

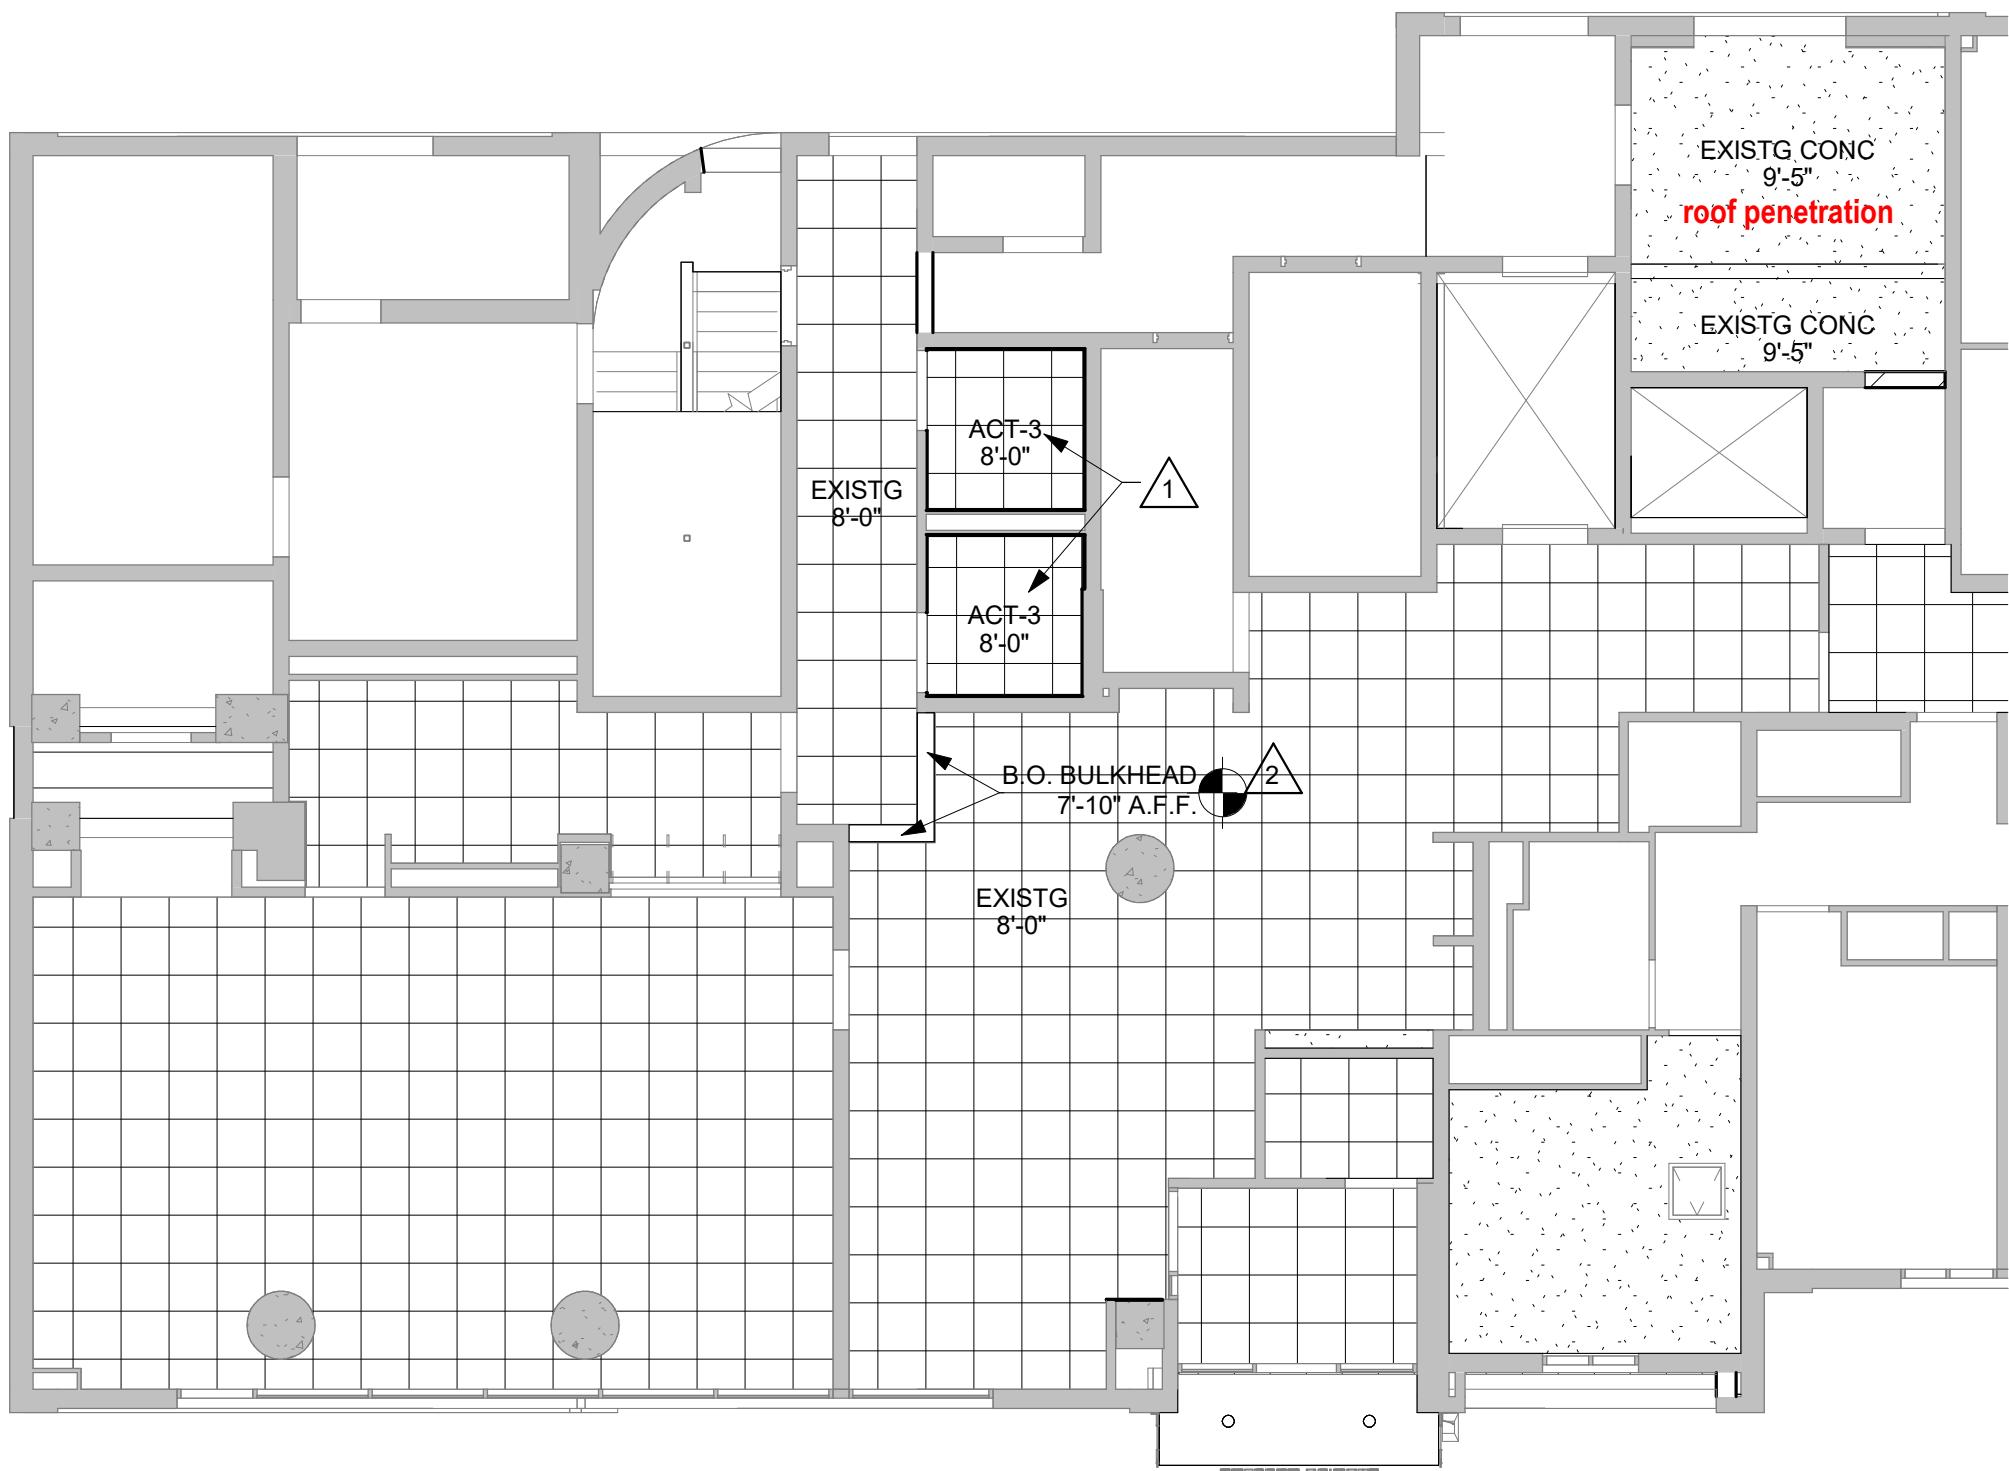

| RCP GENERAL NOTES: |   |
|--------------------|---|
| A.                 | REFER TO MECHANICAL AND PLUMBING CEILING ACCESS PANEL LOCATIONS & SIZES.                                                |
| B.                 | SEE MECHANICAL FOR CEILING GRILLE INFORMATION.                                                                          |
| C.                 | SEE ELECTRICAL FOR LIGHTING TYPES.                                                                                      |
| D.                 | CEILING TYPES INSTALLED AS NOTED ON PLANS. SEE SPECIFICATIONS FOR ADDITIONAL SYSTEM INFORMATION. ACT-3-VINYL FACED GYP. |

| RCP KEY NOTES |   |
|---------------|---|
| 1             | REMOVE GYP BD CEILING SYSTEM INCLUDING EXHAUST GRILL. INSTALL NEW GRID AND CEILING TILE. COORDINATE NEW GRILL WITH MECHANICAL. |
| 2             | NEW STUD AND GYP BD BULKHEAD. PAINT. SEE DETAIL THIS SHEET.                                                                    |

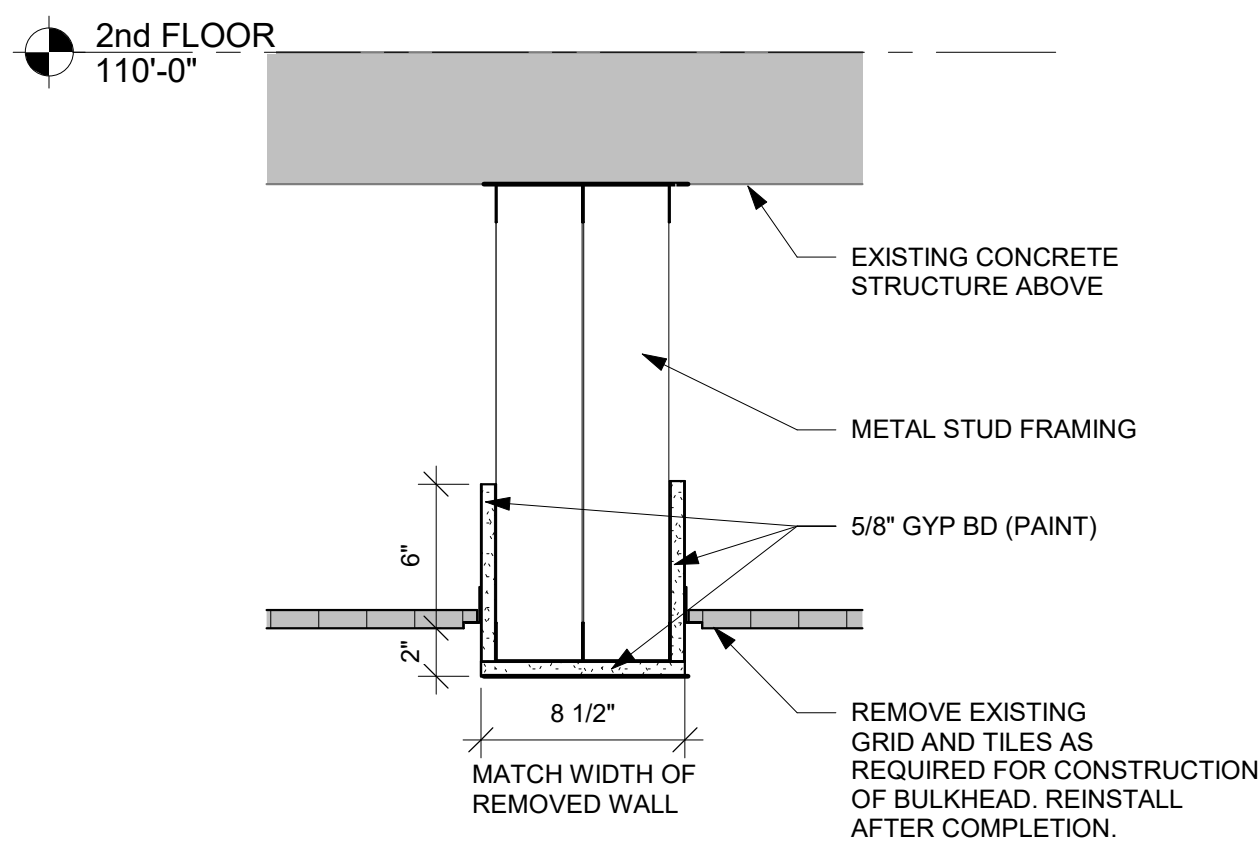

# 3 BULKHEAD DETAIL

1 1/2" = 1'-0"

| MASTER COLOR SCHEDULE                   |   |
|-----------------------------------------|---|
|                                         | 09 65 00 RESILIENT FLOORING/BASE   |
| VWB-1<br>(VINYL<br>WALL BASE)           | MANUFACTURER: TARKETT<br>SIZE: 4"<br>COLOR: PEPPER CORN   |
|                                         | 09 67 00 FLUID APPLIED FLOORING   |
| FAF-1<br>(FLUID<br>APPLIED<br>FLOORING) | SEE SPECIFICATIONS   |
|                                         | 09 90 00 PAINTS AND COATINGS   |
| PNT-1<br>(PAINT)                        | PAINT NAME: ICE CREAM<br>CCE COLORANT: OZ 32 64 128<br>Y3 - DEEP GOLD: - 27 1 -<br>R4 - NEW RED: - 1 - 1<br>FIVE GALLON: B20WF871<br>EXTRA WHITE: 650111909<br>FINISH: SATIN |

# 2 REFLECTED CEILING PLAN

1/8" = 1'-0"

ARCHITECTURE  
ENGINEERING  
INTERIOR DESIGN

HSR ASSOCIATES INC.  
100 MILWAUKEE STREET  
LA CROSSE, WISCONSIN  
PHONE: 608.784.1830  
FAX: 608.782.5844  
www.hsrassociates.com

Consultant:

HOUSING AUTHORITY OF THE CITY OF LA CROSSE  
2026 CAPITAL IMPROVEMENT PROJECTS

Project Title: 1307 BADGER STREET  
LA CROSSE, WI 54601

Sheet Title: FIRST FLOOR PLAN AND REFLECTED CEILING PLAN

Project Number: 26039

Project Date: Sept 24, 2026

Drawn By: MPL

Key Plan:

BID SET

Revisions:

| No. | Description | Date |
|-----|-------------|------|
|     |             |      |
|     |             |      |
|     |             |      |
|     |             |      |

Graphic Scale:  
0' 2' 4' 6' 12'

A310



HSR ASSOCIATES INC.  
100 MILWAUKEE STREET  
LA CROSSE, WISCONSIN  
PHONE: 608.784.1830  
FAX: 608.782.5844  
www.hsrassociates.com

Consultant:

HOUSING AUTHORITY OF THE CITY OF LA CROSSE  
2026 CAPITAL IMPROVEMENT PROJECTS

1307 BADGER STREET  
LA CROSSE, WI 54601

DOOR SCHEDULE

Project Title:  
Project Location:  
Sheet Title:

HSR Project Number:  
26039  
Project Date:  
Sept 24, 2026  
Drawn By:  
MPL  
Key Plan:

BID SET

| Revisions: |             |      |
|------------|-------------|------|
| No.        | Description | Date |
|            |             |      |
|            |             |      |
|            |             |      |

Graphic Scale:  
VARIES


A360

| DOOR SCHEDULE |       |        |        |              |                  |                               |               |               |                |                   |               |               |         |         |      |      |
|---------------|-------|--------|--------|--------------|------------------|-------------------------------|---------------|---------------|----------------|-------------------|---------------|---------------|---------|---------|------|------|
| MARK          | DOOR  |        |        |              |                  | DOOR<br>U-CUT<br>OR<br>LOUVER | FRAME         |               |                |                   |               | HDWR<br>GROUP | REMARKS |         |      |      |
|               | SIZE  |        |        | DOOR<br>TYPE | DOOR<br>MATERIAL |                               | GLASS<br>TYPE | FRAME<br>TYPE | FRAME<br>DEPTH | FRAME<br>MATERIAL | GLASS<br>TYPE |               |         | DETAILS |      |      |
|               | W     | H      | T      |              |                  |                               |               |               |                |                   |               |               |         | HEAD    | JAMB | SILL |
| 119           | 5'-4" | 7'-0"  | 1 3/4" | DOOR C       | FBGLS            |                               | FRAME AA      | 4 1/2"        | ALUM           |                   | 1A360         | 2.3A360       | 5A360   | 1       | 1    |      |
| 120           | 3'-4" | 6'-10" | 1 3/4" | DOOR E       | ALUM             | GLT-12                        | FRAME AA      | 4 1/2"        | ALUM           |                   | 1A360         | 2.3A360       | 5A360   | 2       | 3    |      |
| 121           | 3'-0" | 6'-10" | 1 3/4" | DOOR A       | SCWD             |                               | EXISTING      | 5 5/8"        |                |                   |               |               |         | 3       | 2    |      |
| 122           | 3'-0" | 6'-10" | 1 3/4" | DOOR A       | SCWD             |                               | EXISTING      | 5 5/8"        |                |                   |               |               |         | 3       | 2    |      |
| A1            | 3'-0" | 6'-10" | 1 3/4" | DOOR A       | FBGLS            |                               | FRAME AA      | 4 1/2"        | ALUM           |                   | 1A360         | 3.4A360       | 5A360   | 4       |      |      |
| B1            | 3'-0" | 6'-10" | 1 3/4" | DOOR A       | FBGLS            |                               | FRAME AA      | 4 1/2"        | ALUM           |                   | 1A360         | 3.4A360       | 5A360   | 4       |      |      |


DOOR SCHEDULE GENERAL NOTES

- HM = HOLLOW METAL      FBGLS= FIBERGLASS      ALUM = ALUMINUM      SCWD = SOLID CORE WOOD DOOR
- A. SEE SPECIFICATIONS FOR DOOR HARDWARE GROUPS
- B. ALL HM (HOLLOW METAL) AND IHM (INSULATED HOLLOW METAL) DOORS AND FRAMES SHALL BE PAINTED
- C. ALL DOUBLE DOORS TO HAVE TWO EQUAL LEAFS UNLESS NOTED OTHERWISE

DOOR TYPES

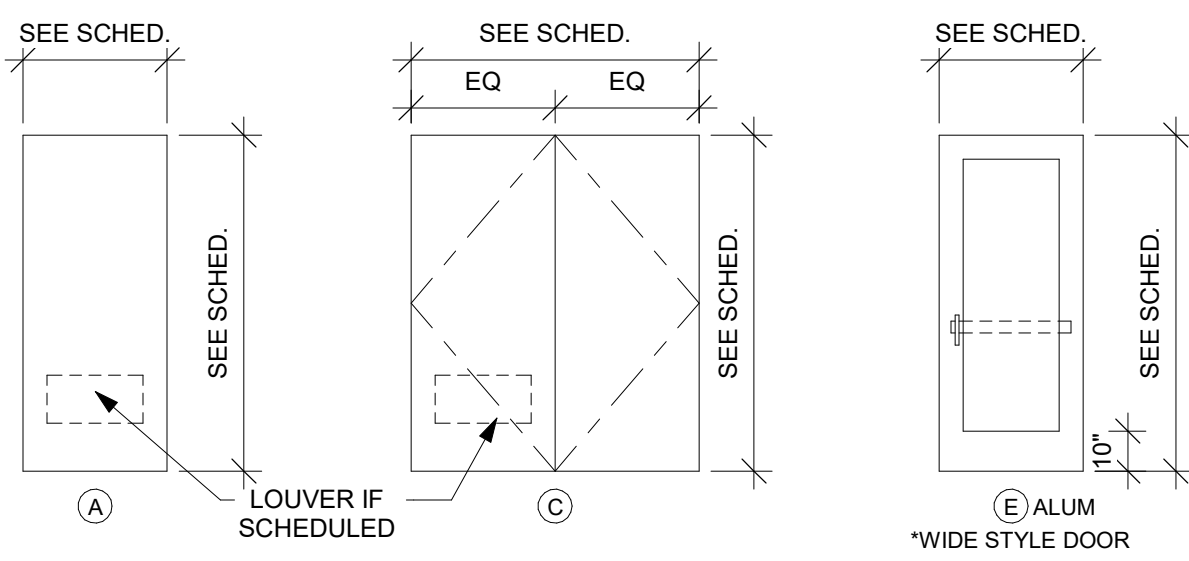

DOOR FRAME TYPES

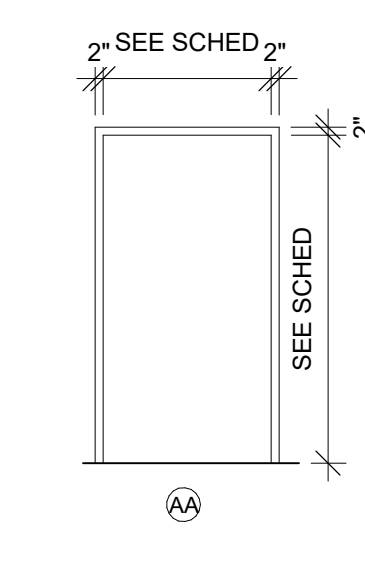


DOOR SCHEDULE REMARKS

1. PAIR OF EQUAL LEAF DOORS.
2. NEW DOOR IN EXISTING FRAME- NEW HINGES ONLY.
3. NEW AUTO OPERATOR, PUSH PADS, AND CARD READER.


1 DOOR HEAD DETAIL

1 1/2" = 1'-0"

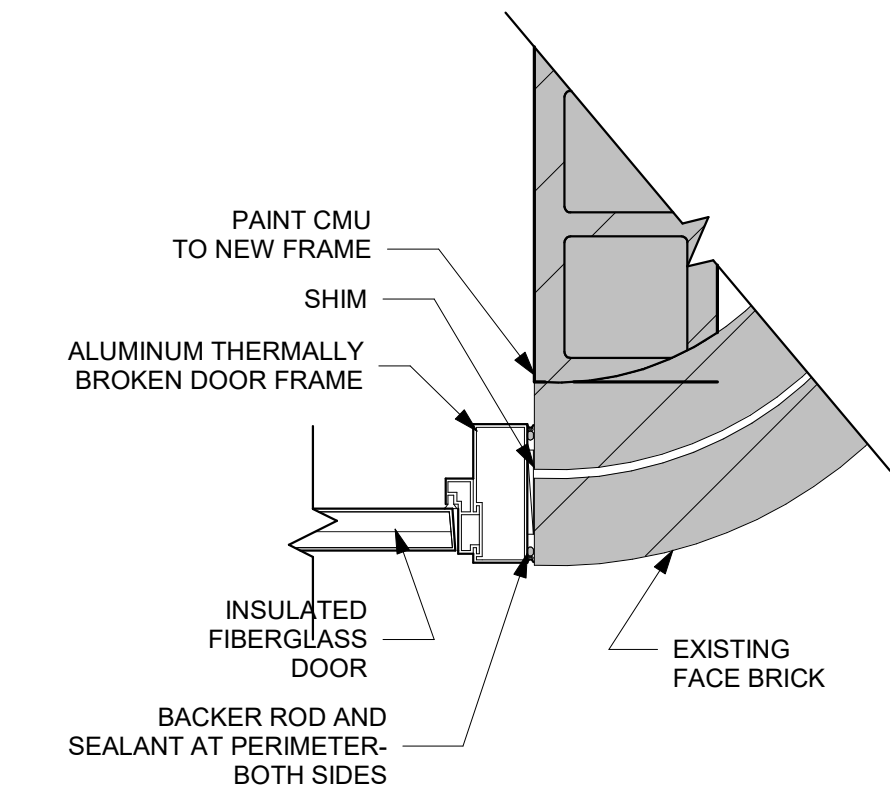


2 DOOR JAMB DETAIL

1 1/2" = 1'-0"

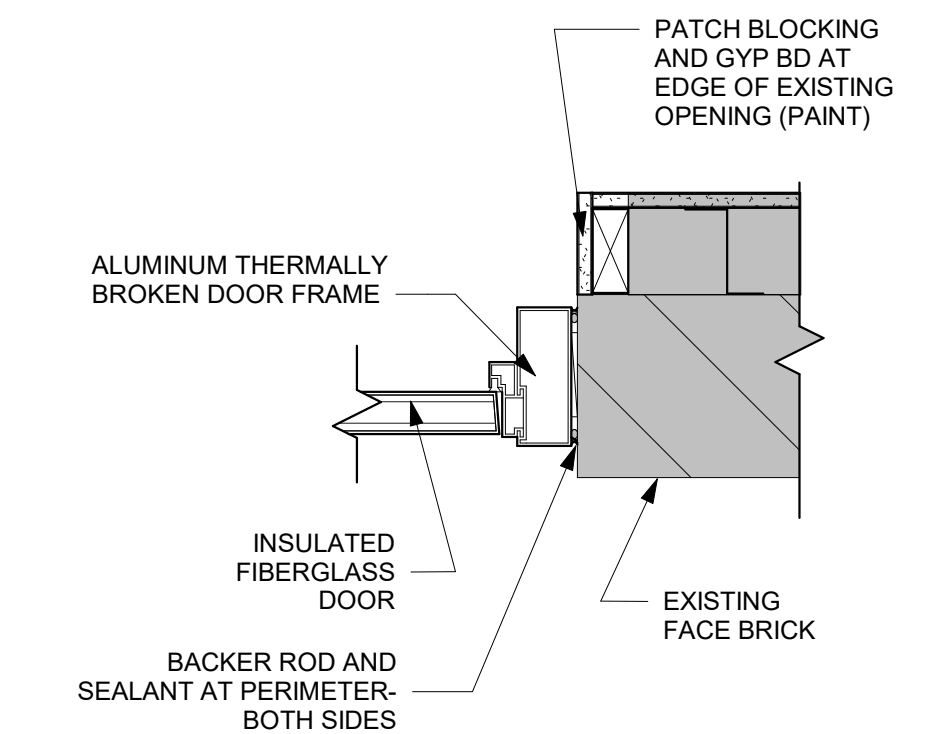


3 DOOR JAMB DETAIL

1 1/2" = 1'-0"

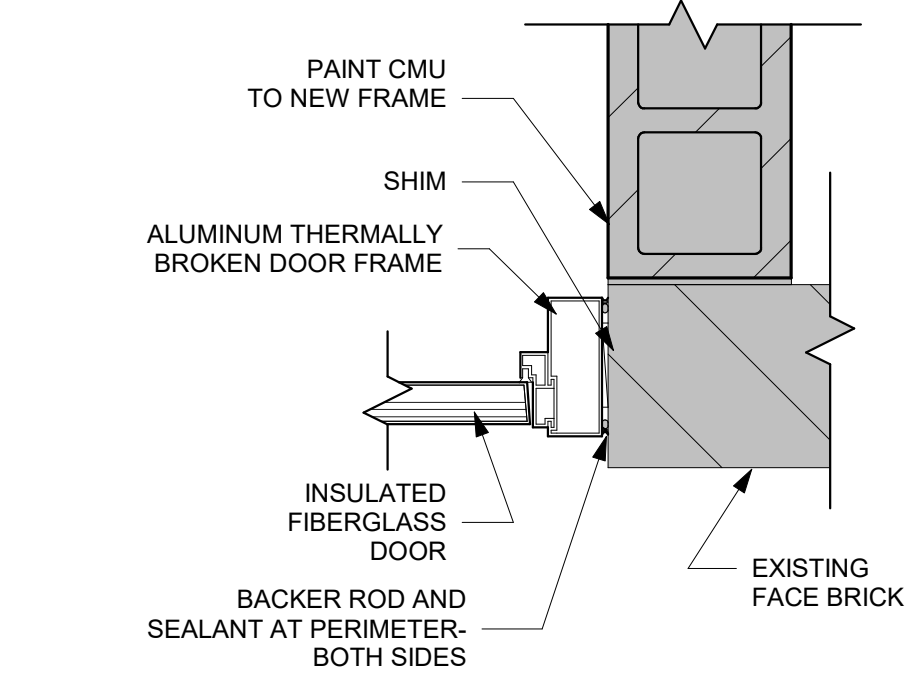


4 DOOR JAMB DETAIL

1 1/2" = 1'-0"

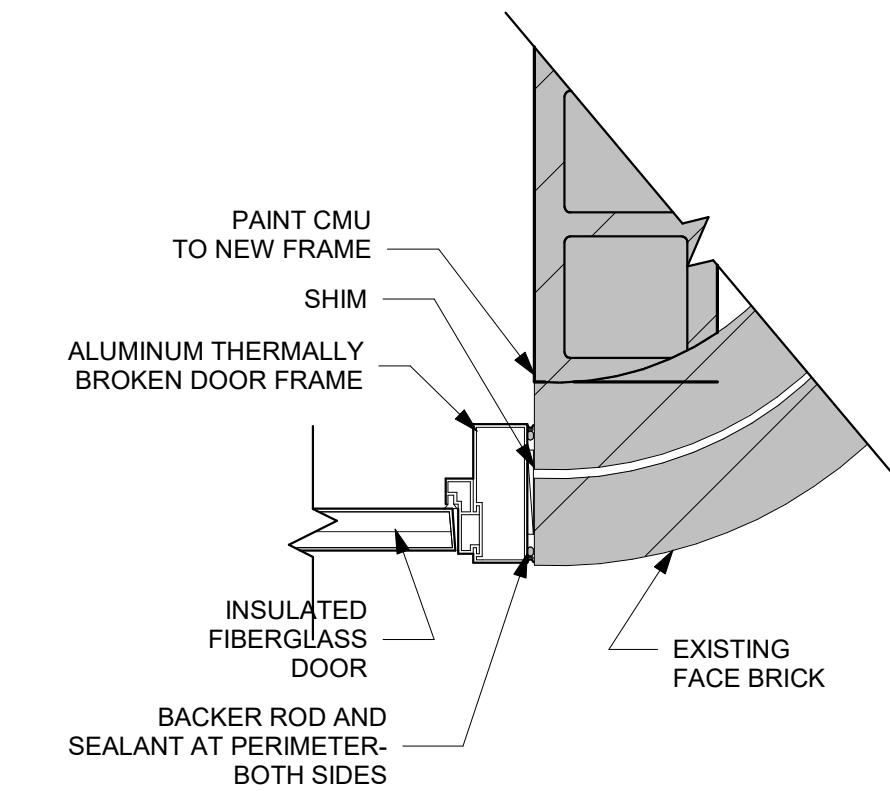


5 DOOR SILL DETAIL

1 1/2" = 1'-0"



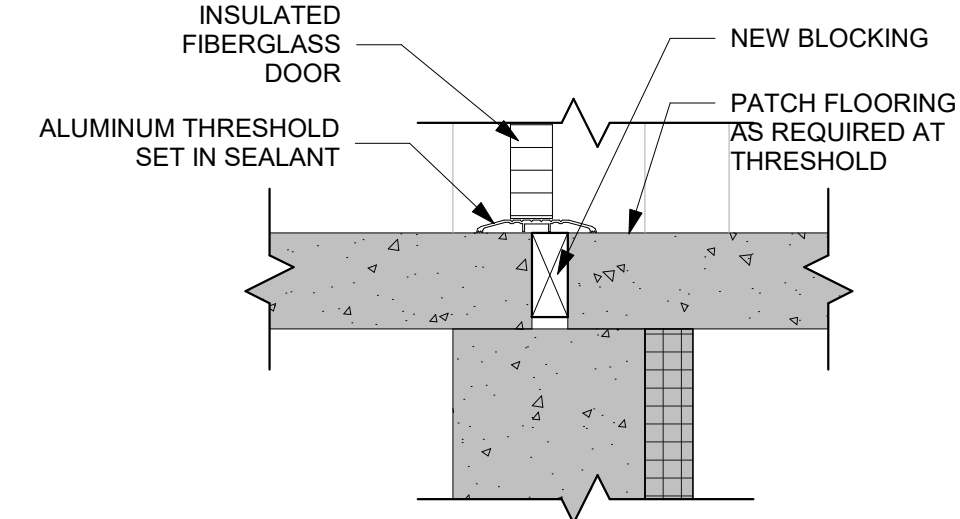


6 CURB FLASHING

1 1/2" = 1'-0"

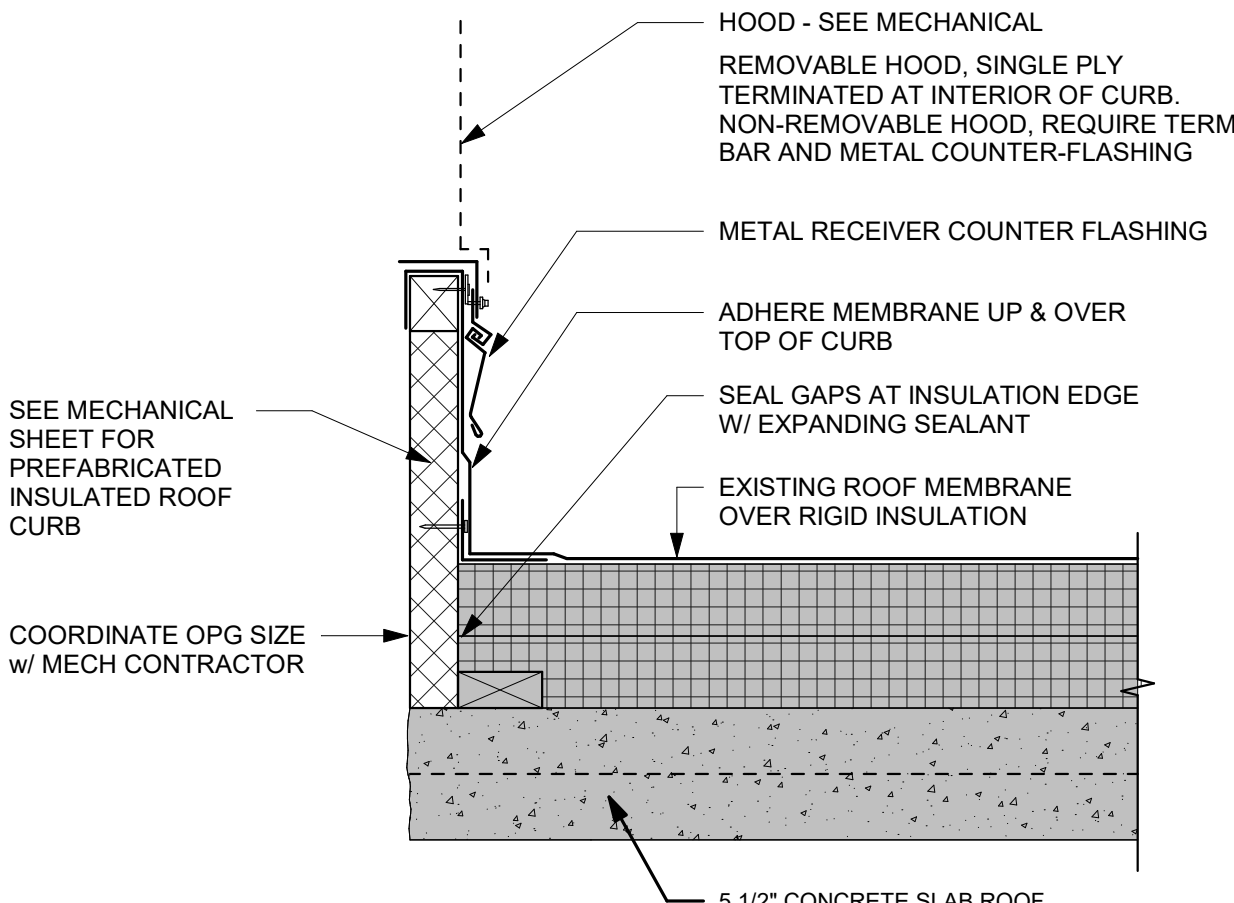

7 FLUID APPLIED FLOORING DETAILS

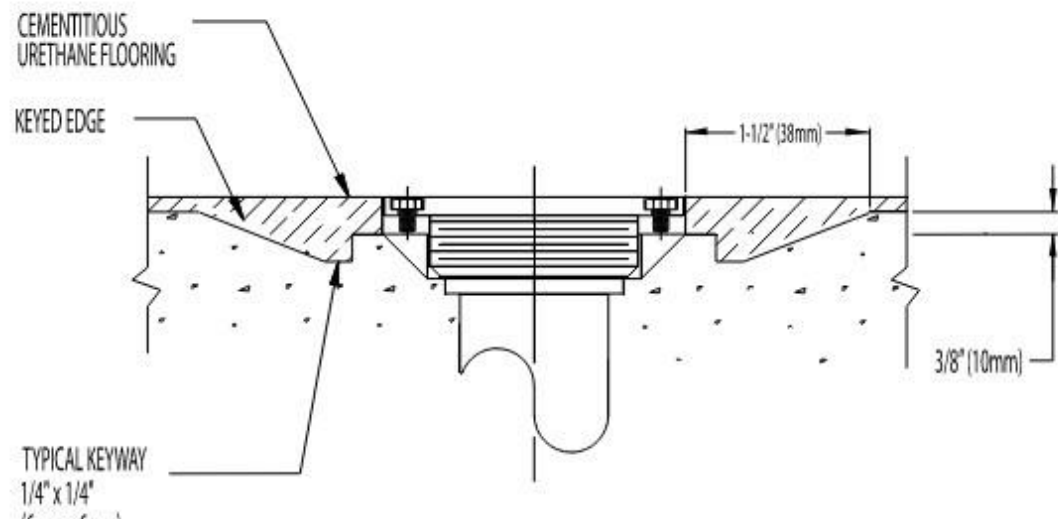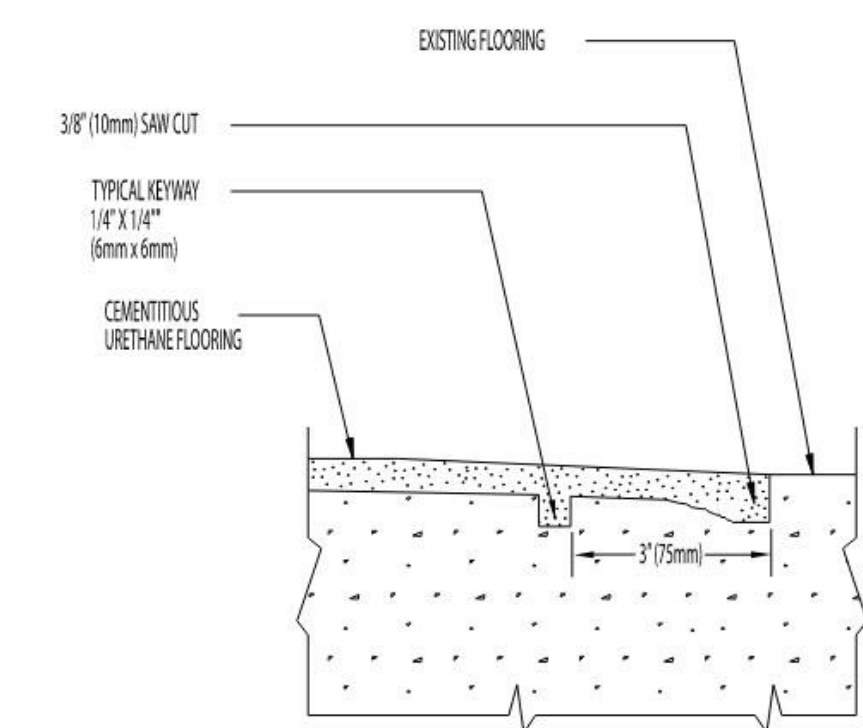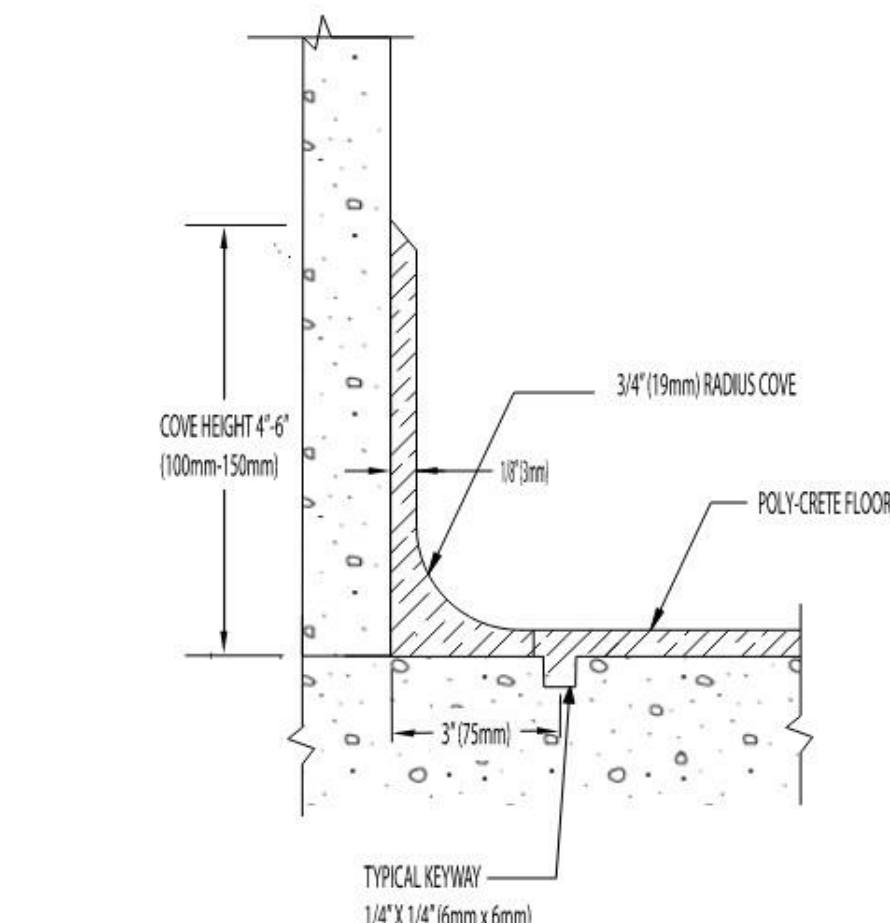

SOLBERG HEIGHTS