



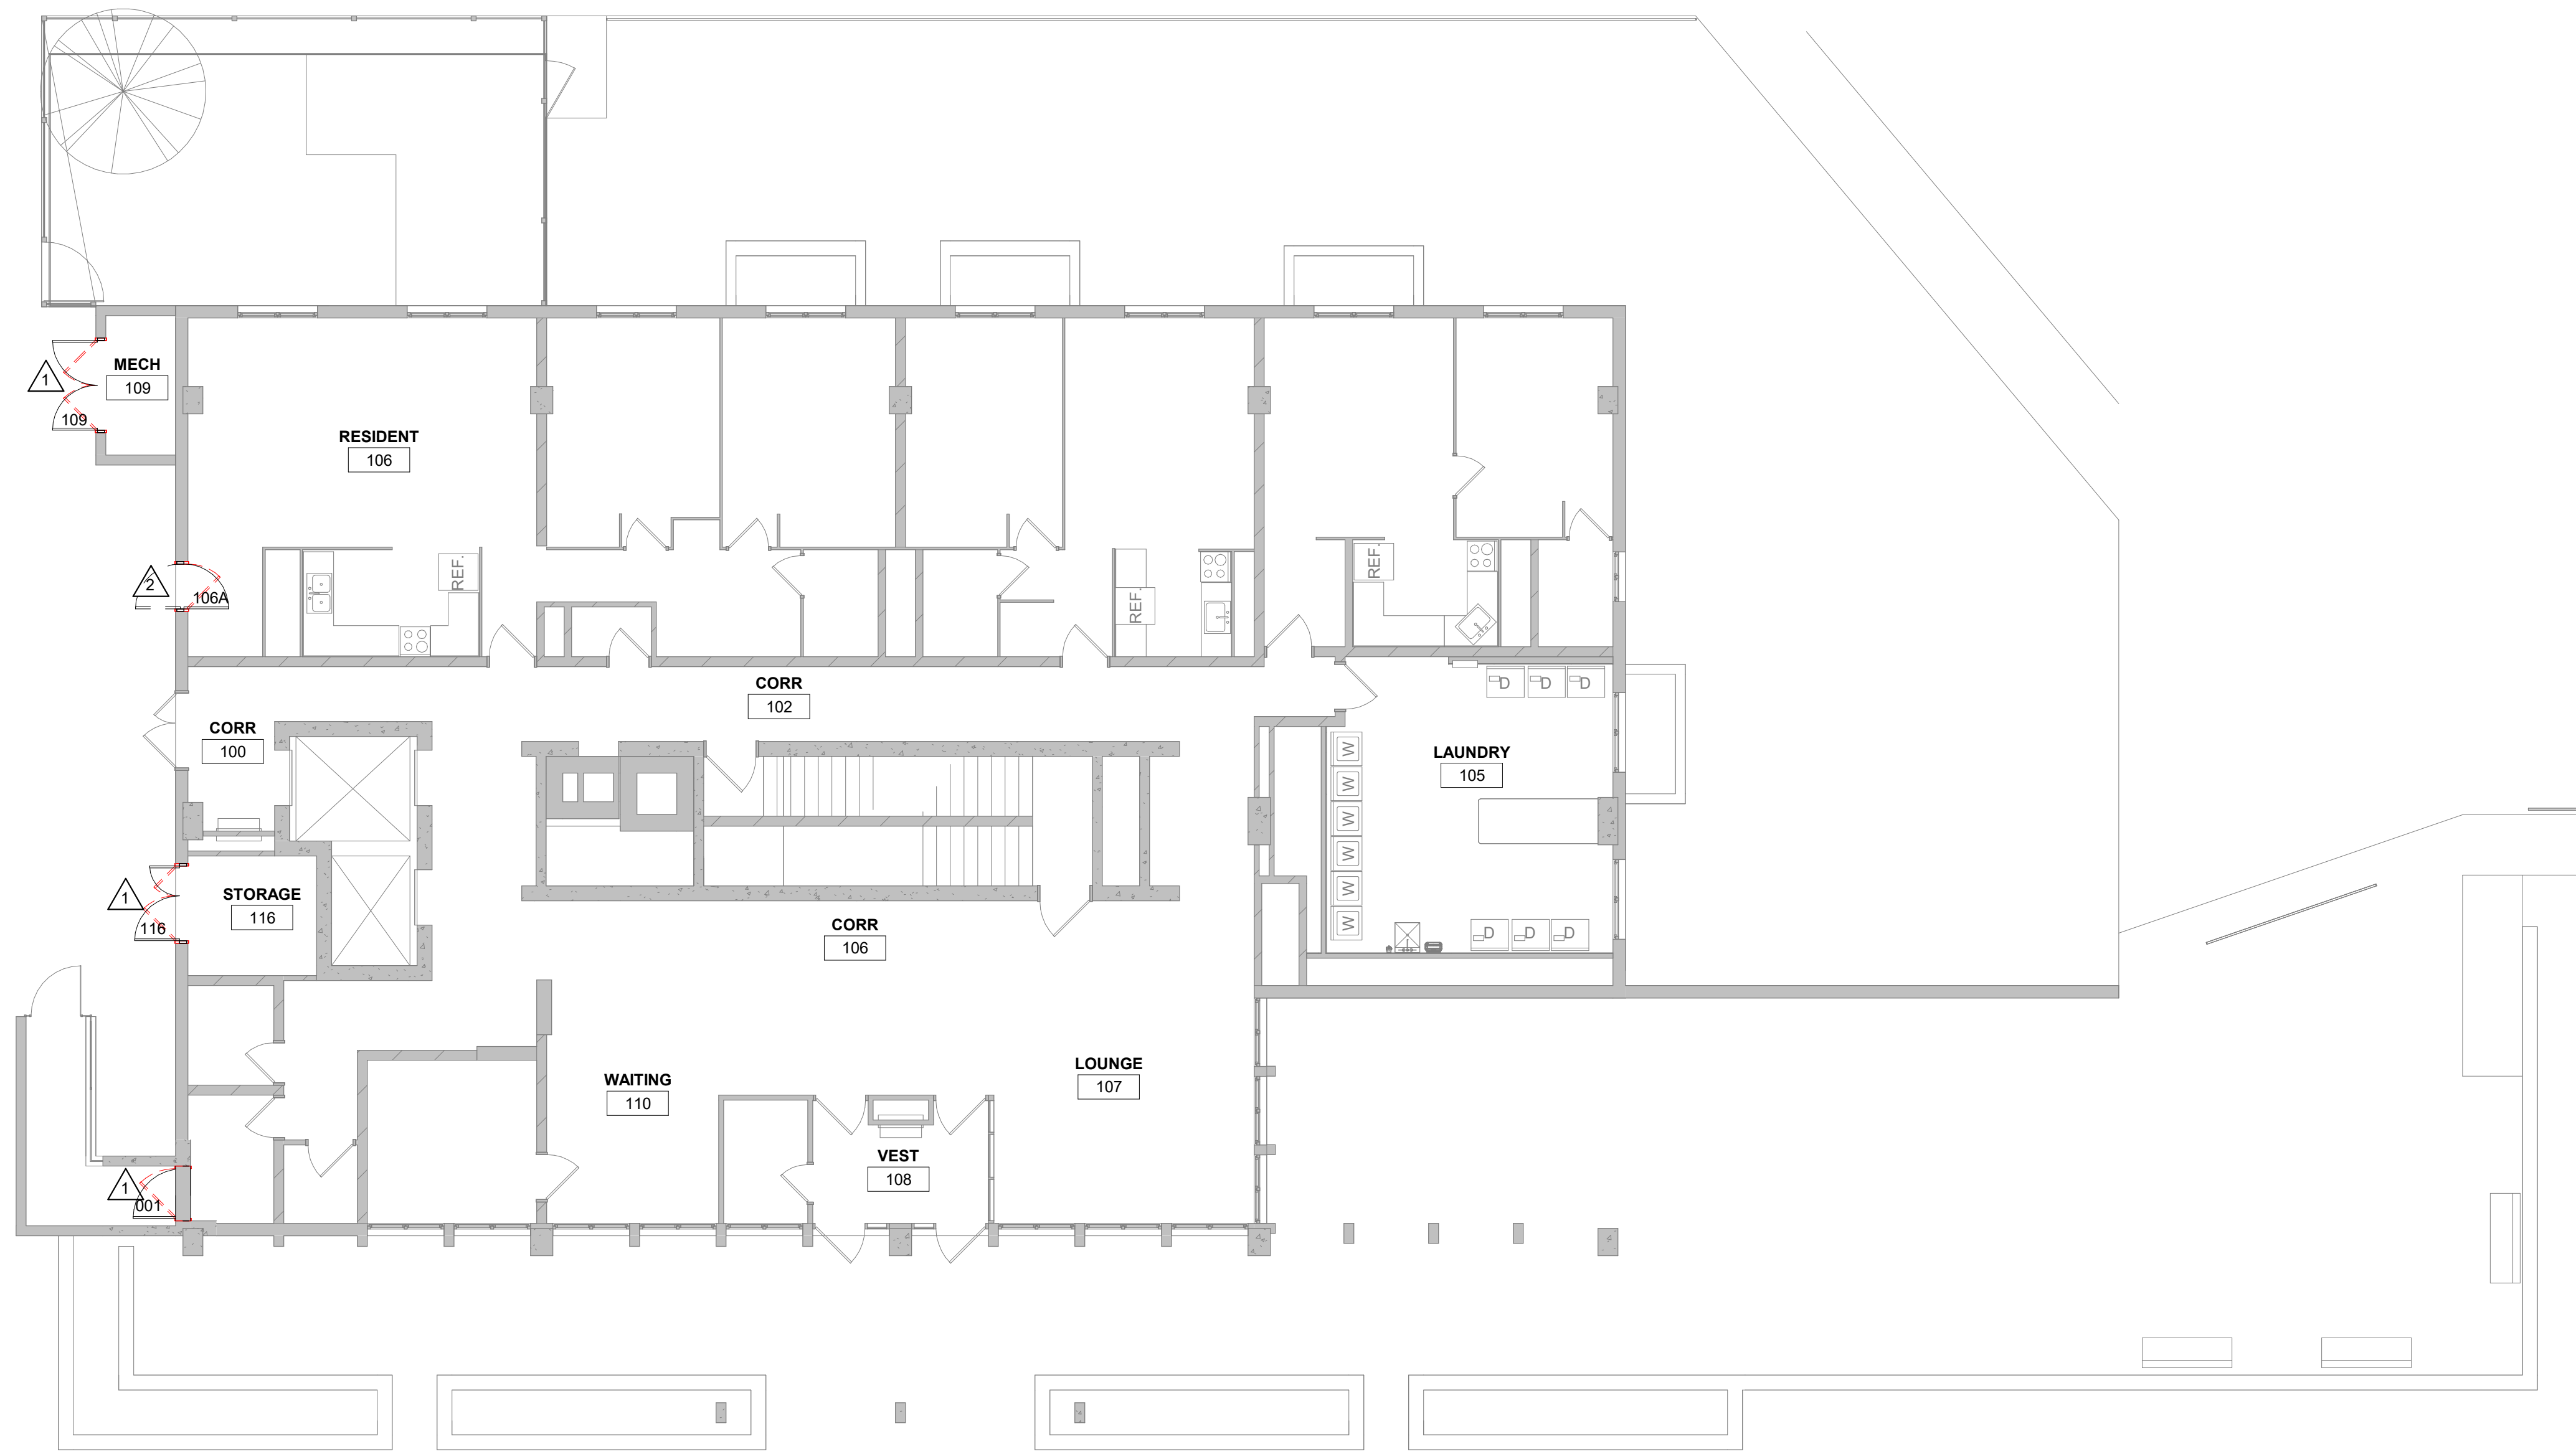

1 FLOOR PLAN
1/8" = 1'-0"

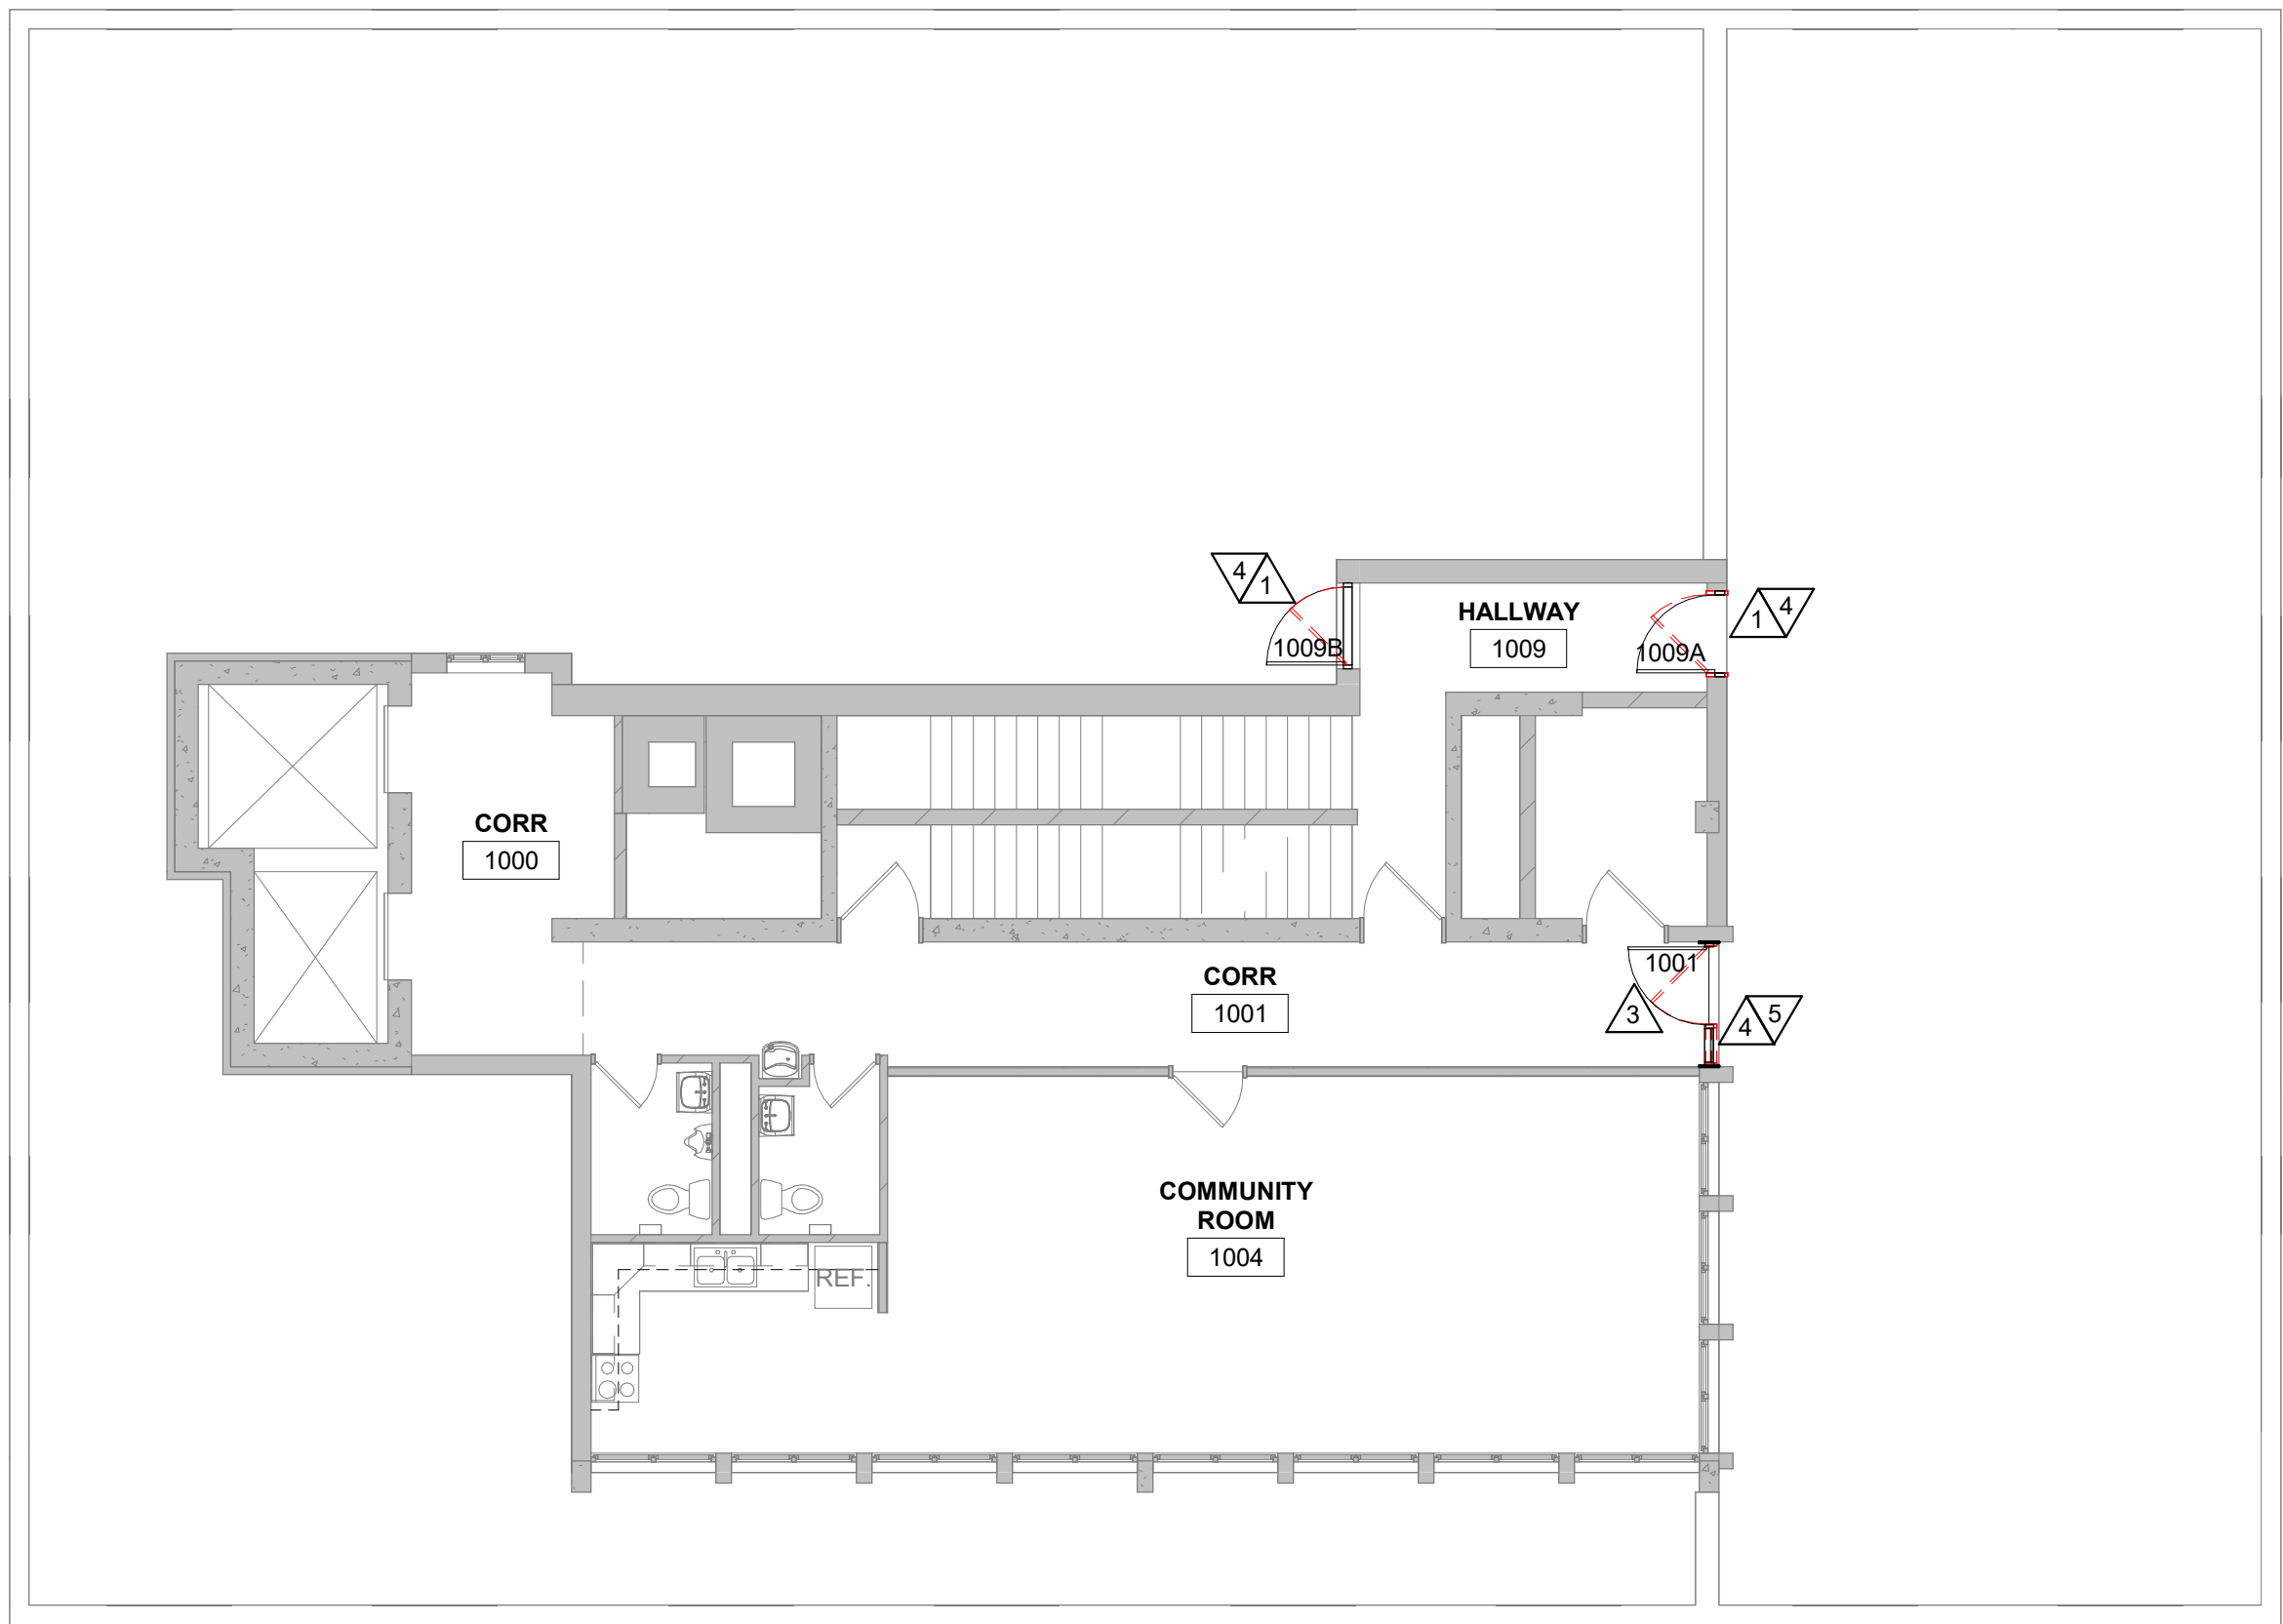

2 10TH FLOOR PLAN
1/8" = 1'-0"

PLAN GENERAL NOTES:
A. VERIFY EXACT SIZE AND LOCATION OF ALL MECHANICAL / PLUMB AND ELEC OPENINGS - GENERAL CONTRACTOR SHALL BE RESPONSIBLE FOR FINISH AT ALL VISIBLE AREAS. ALL OPENING SHALL BE SEALED AFTER UTILITY INSTALLATION

PLAN LEGEND:
A. SYMBOL INDICATES WALL TYPE - SEE SHEET A600 FOR WALL TYPE DETAILS.
A. SYMBOL INDICATES WINDOW TYPE. SEE SHEET A600 FOR WINDOW FRAME ELEVATIONS.
A. SYMBOL INDICATES CONSTRUCTION NOTE THIS SHEET
1 HOUR WALL
2 HOUR WALL

PLAN KEY NOTES
1. REMOVE HM DOOR AND FRAME. SEE SCHEDULE FOR NEW DOOR AND FRAME.
2. REMOVE DOOR AND FRAME. STORM DOOR AND TRIM. SEE SCHEDULE FOR NEW DOORS AND FRAME.
3. REMOVE HM DOOR, FRAME, GLAZING. SEE SCHEDULE FOR NEW DOOR AND FRAME.
4. REMOVE FLASHING AND ROOF MEMBRANE AT DOOR FRAME. PATCH/REPLACE AFTER INSTALLATION OF NEW DOOR.
5. REMOVE ELECTRIC STRIKE AND CARD READER. SALVAGE FOR REINSTALLATION.

ARCHITECTURE
ENGINEERING
INTERIOR DESIGN



HSR ASSOCIATES INC.
100 MILWAUKEE STREET
LA CROSSE, WISCONSIN
PHONE: 608.784.1830
FAX: 608.782.5844
www.hsrassociates.com

Consultant:

HOUSING AUTHORITY OF THE CITY OF LA CROSSE
2026 CAPITAL IMPROVEMENTS PROJECTS

Project Title: 1307 BADGER STREET
LA CROSSE, WI 54601

Project Location: 1307 BADGER STREET
LA CROSSE, WI 54601

Sheet Title: FLOOR PLANS

HSR Project Number: 26039
Project Date: SEPT 24, 2026
Drawn By: MPL
Key Plan:

BID SET

Revisions:
No. Description Date
Graphic Scale:
0' 2' 4' 6' 12'

A410

STOFFEL COURT

