

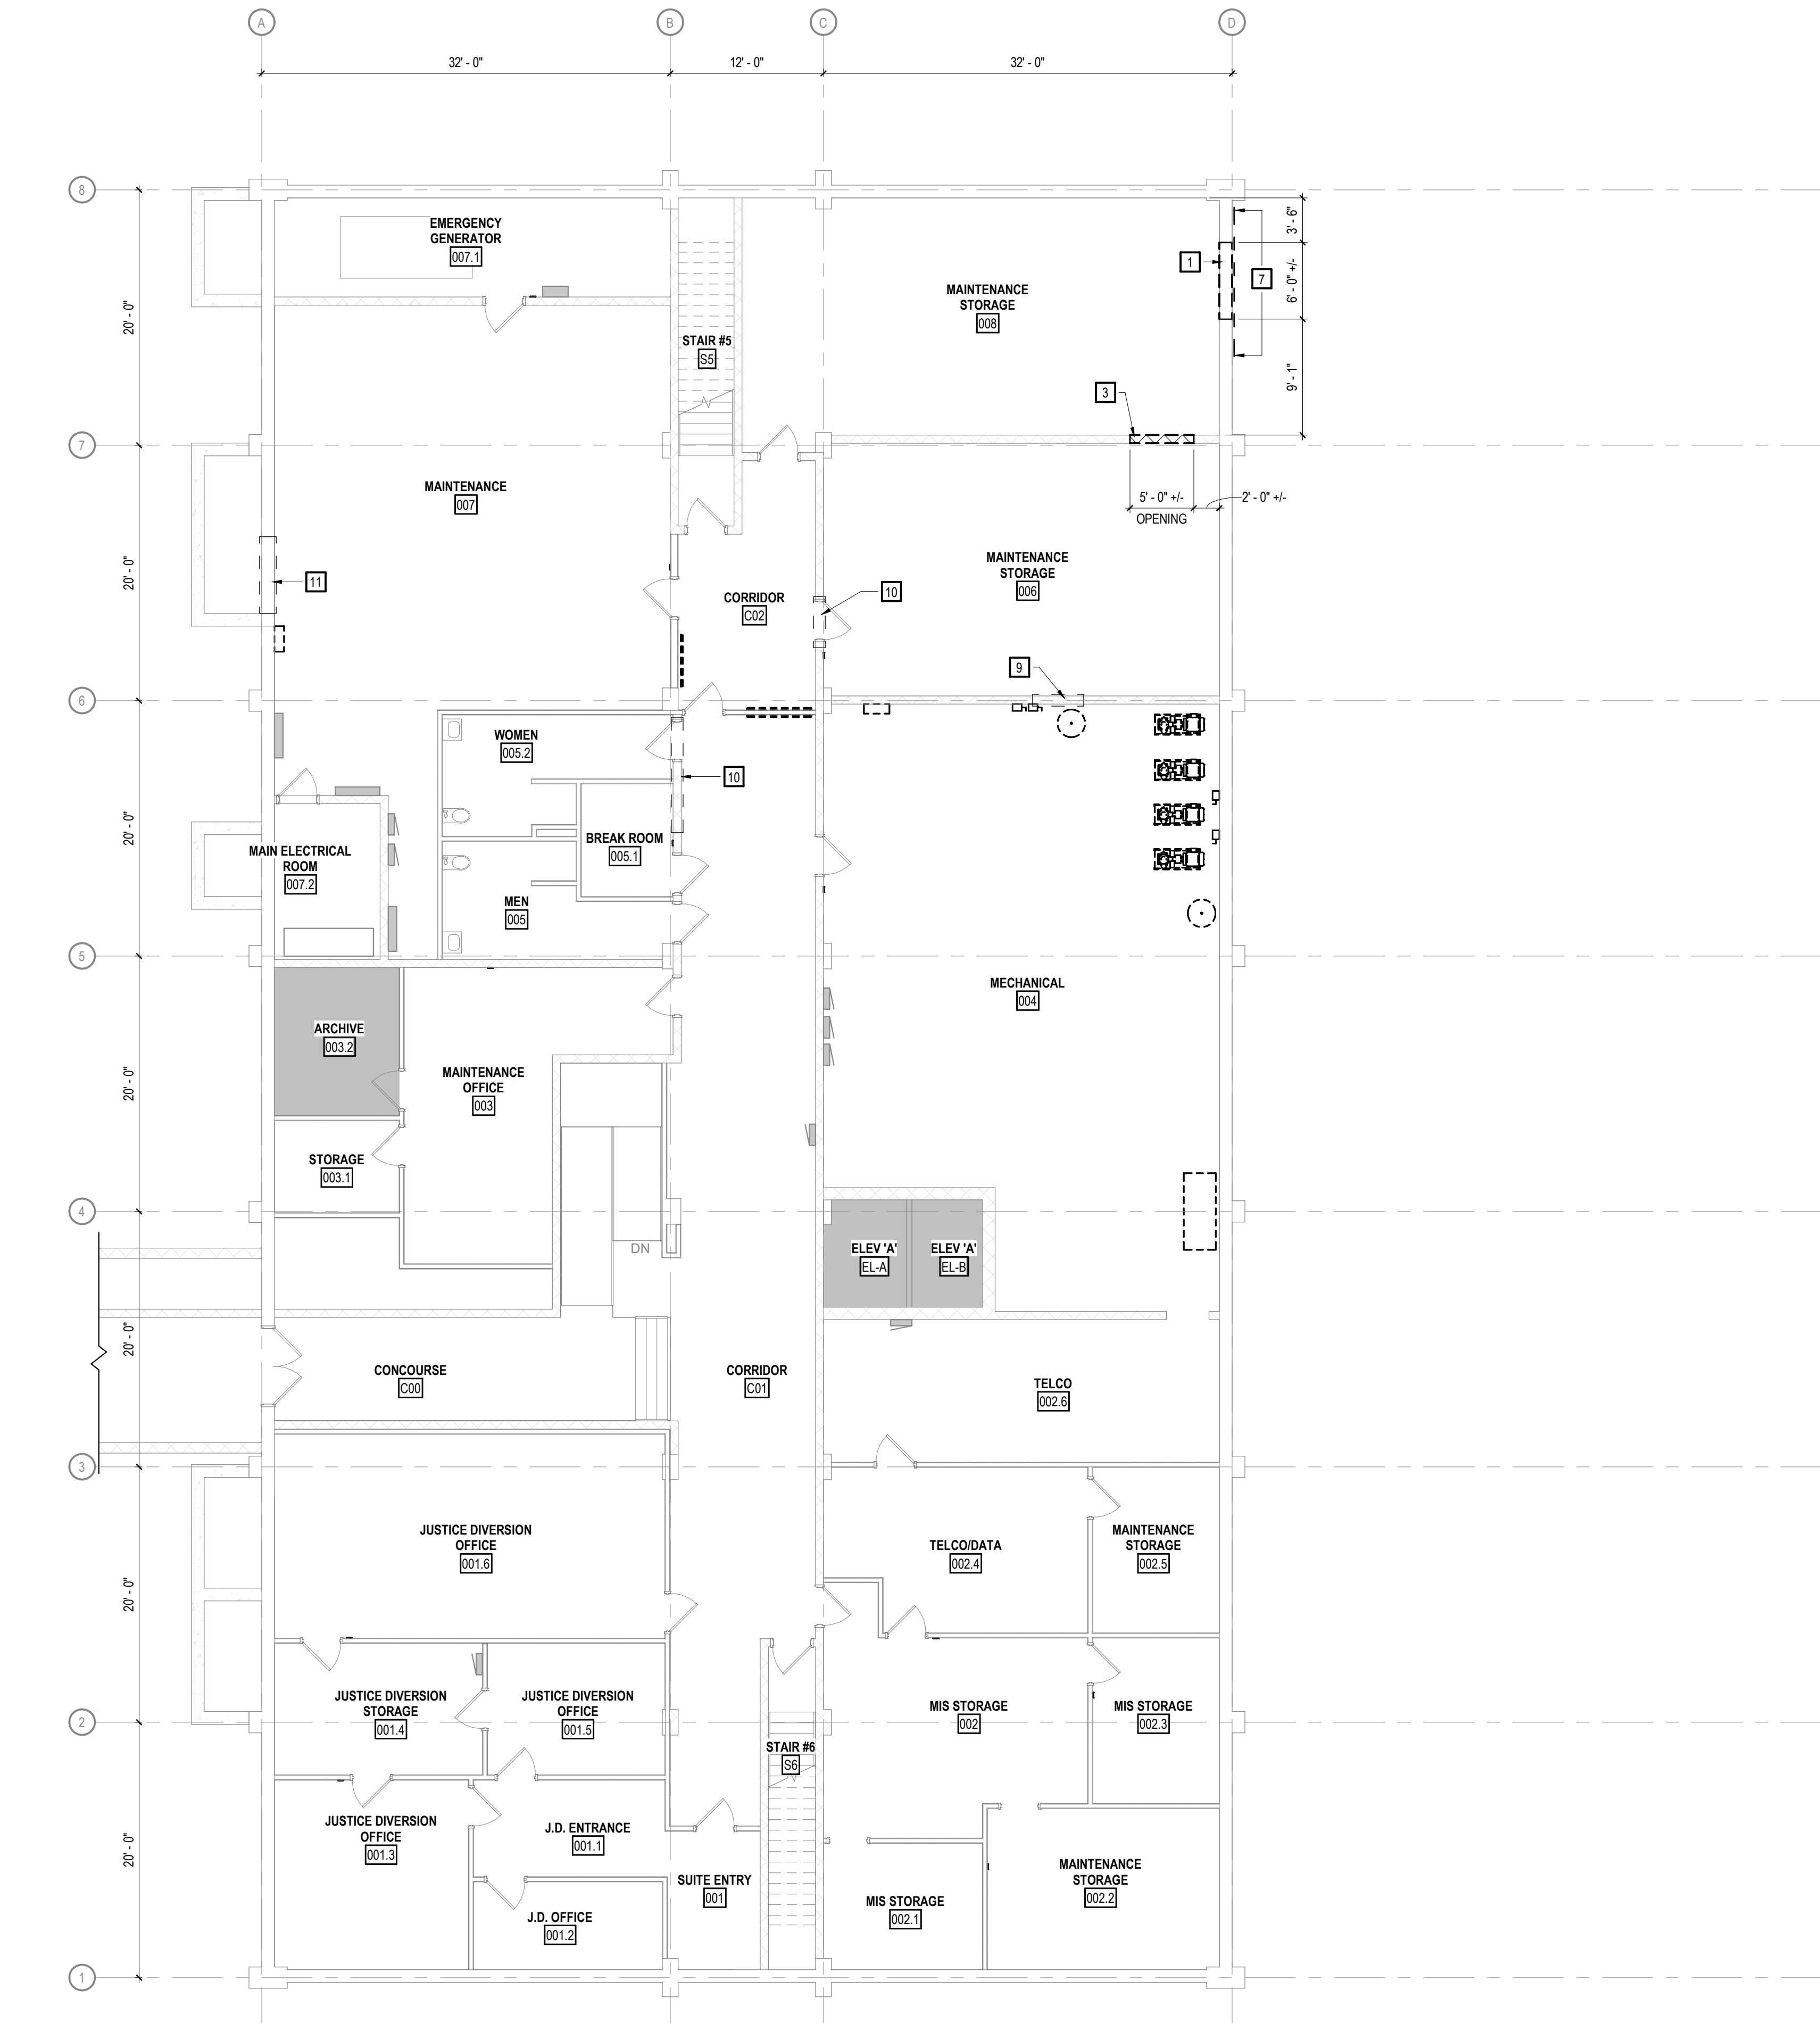


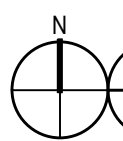

 **1**
A100 **BASEMENT DEMOLITION PLAN**
SCALE: 1/8" = 1'-0"

GENERAL DEMOLITION PLAN NOTES

- 1 MAINTAIN CONTINUOUS UTILITY TO ALL SPACES IN THE BUILDING. COORDINATE DISRUPTIONS IN SERVICE WITH OWNER.
- 2 PROTECT IN PLACE DURING ENTIRE CONSTRUCTION PROCESS. ALL FLOORING, SURFACES AND ITEMS TO REMAIN.
- 3 COORDINATE THE AVAILABILITY OF AREAS REQUIRING DEMOLITION WITH OWNER. SEQUENCE WORK ACCORDINGLY AND COORDINATE W/ ALL TRADES.
- 4 EXISTING CONSTRUCTION TO REMAIN IS SHOWN SCREENED. CONSTRUCTION AND EQUIPMENT TO BE REMOVED IS SHOWN WITH BOLD DASHED LINES.
- 5 PATCH, PREPARE, REPAIR AND / OR RESTORE SURFACES SCHEDULED TO REMAIN INTACT THAT ARE DAMAGED AS A RESULT OF DEMOLITION WORK.
- 6 VISIT THE SITE PRIOR TO SUBMITTING A BID TO BECOME FAMILIAR WITH EXISTING CONDITIONS.
- 7 DEMOLITION PLANS NOT NECESSARILY INCLUSIVE OF ALL ITEMS NEEDING REMOVAL. COORDINATE WITH ALL OTHER DRAWINGS AND FIELD VERIFY EXISTING CONDITIONS.
- 8 COORDINATE DEMOLITION DIMENSIONS ON THIS PLAN WITH OTHER DRAWINGS AND EXISTING CONDITIONS.
- 9 REFER TO HVAC AND ELECTRICAL DRAWINGS FOR ADDITIONAL DEMOLITION AND MODIFICATIONS REQUIRED FOR HVAC AND ELECTRICAL WORK.

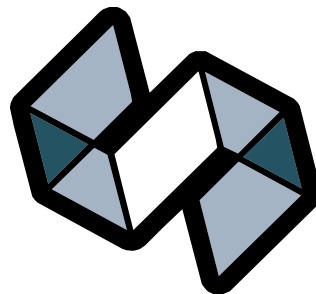

STRANG

SPECIFIC DEMOLITION PLAN NOTES

- 1 REMOVE PORTION OF CONCRETE FOUNDATION WALL. COORDINATE WITH MECHANICAL DRAWINGS AND MECHANICAL CONTRACTOR REGARDING ROUGH OPENING REQUIRED FOR NEW EQUIPMENT. WALL BELOW DUCT TO REMAIN IN PLACE.
- 3 REMOVE PORTION OF MASONRY WALL DOWN TO BOTTOM OF NEW DUCT. COORDINATE WITH MECHANICAL DRAWINGS AND MECHANICAL CONTRACTOR REGARDING ROUGH OPENING REQUIRED FOR NEW EQUIPMENT.
- 7 CAREFULLY REMOVE PORTIONS OF THE SHEET / MEMBRANE AS REQUIRED FOR NEW WALL OPENING, FOOTINGS, AND FOUNDATION WALL.
- 9 REMOVE LOOSE BLOCKS NEAR BOTTOM OF STRUCTURE.
- 10 REMOVE PORTION OF MASONRY WALL ABOVE CEILING FOR NEW DUCT. COORDINATE WITH MECHANICAL AND STRUCTURAL DRAWINGS AND MECHANICAL CONTRACTOR REGARDING ROUGH OPENING REQUIRED FOR NEW EQUIPMENT.
- 11 ENLARGE LOUVER OPENING. COORDINATE WITH MECHANICAL AND STRUCTURAL DRAWINGS.

SCOPE LEGEND

 NOT IN SCOPE

**CONSTRUCTION
DOCUMENTS**

**ISSUED FOR
CONSTRUCTION**

REVISIONS

No.	DESCRIPTION	DATE
-----	-------------	------

KEYPLAN (NOT TO SCALE)

COPYRIGHT STRANG, INC. 2026

DRAWING SET CD

DATE 08/31/2026

PROJECT NO. 2025012

PROJECT TITLE

**SAUK COUNTY
COURTHOUSE HVAC
AND LIGHTING
UPGRADES**


515 OAK ST.
BARABOO, WI 53913

SHEET NAME

**BASEMENT
DEMOLITION PLAN
(PHASE 1)**

SHEET NO.

A100

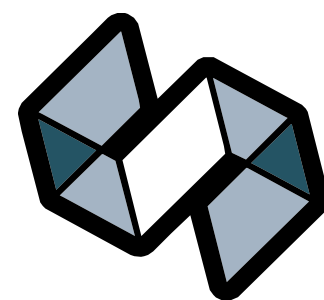

STRANG

ARCHITECTURE
ENGINEERING
INTERIOR DESIGN

MADISON, WI | WAUKESHA, WI

GENERAL DEMOLITION PLAN NOTES


- 1 MAINTAIN CONTINUOUS UTILITY TO ALL SPACES IN THE BUILDING. COORDINATE DISRUPTIONS IN SERVICE WITH OWNER.
- 2 PROTECT IN PLACE DURING ENTIRE CONSTRUCTION PROCESS. ALL FLOORING, SURFACES AND ITEMS TO REMAIN.
- 3 COORDINATE THE AVAILABILITY OF AREAS REQUIRING DEMOLITION WITH OWNER. SEQUENCE WORK ACCORDINGLY AND COORDINATE W/ ALL TRADES.
- 4 EXISTING CONSTRUCTION TO REMAIN IS SHOWN SCREENED. CONSTRUCTION AND EQUIPMENT TO BE REMOVED IS SHOWN WITH BOLD DASHED LINES.
- 5 PATCH, PREPARE, REPAIR AND / OR RESTORE SURFACES SCHEDULED TO REMAIN INTACT THAT ARE DAMAGED AS A RESULT OF DEMOLITION WORK.
- 6 VISIT THE SITE PRIOR TO SUBMITTING A BID TO BECOME FAMILIAR WITH EXISTING CONDITIONS.
- 7 DEMOLITION PLANS NOT NECESSARILY INCLUSIVE OF ALL ITEMS NEEDING REMOVAL. COORDINATE WITH ALL OTHER DRAWINGS AND FIELD VERIFY EXISTING CONDITIONS.
- 8 COORDINATE DEMOLITION DIMENSIONS ON THIS PLAN WITH OTHER DRAWINGS AND EXISTING CONDITIONS.
- 9 REFER TO HVAC AND ELECTRICAL DRAWINGS FOR ADDITIONAL DEMOLITION AND MODIFICATIONS REQUIRED FOR HVAC AND ELECTRICAL WORK.

SPECIFIC DEMOLITION PLAN NOTES

- 2 OWNER TO REMOVE THE AUDIO SYSTEM FROM COLUMNS.
- 4 REMOVE PORTION OF ASPHALT AND SOIL FOR AREA WELL.
- 5 REMOVE FREE STANDING 6FT TALL PEDESTAL IN ITS ENTIRETY. PEDESTAL IS STUD AND GYPSUM WALL BOARD CONSTRUCTION.
- 6 FLOOR PENETRATION FOR MECHANICAL DUCT. COORDINATE SIZE AND LOCATION WITH MECHANICAL DRAWINGS AND MECHANICAL CONTRACTOR.
- 8 REMOVE BREAK METAL/GRILLE IN ITS ENTIRETY. PROTECT WINDOW SILL FROM DAMAGE.
- 12 OWNER TO REMOVE THESE ROOMS IN THEIR ENTIRETY PRIOR TO CONSTRUCTION - WALLS, DOORS, FINISHES, MECHANICAL, ELECTRICAL, FIRE PROTECTION, AND ALARMS.
- 13 CABINET UNIT HEATER TO BE REMOVED IN THIS AREA. SEE MECHANICAL.

SCOPE LEGEND

NOT IN SCOPE

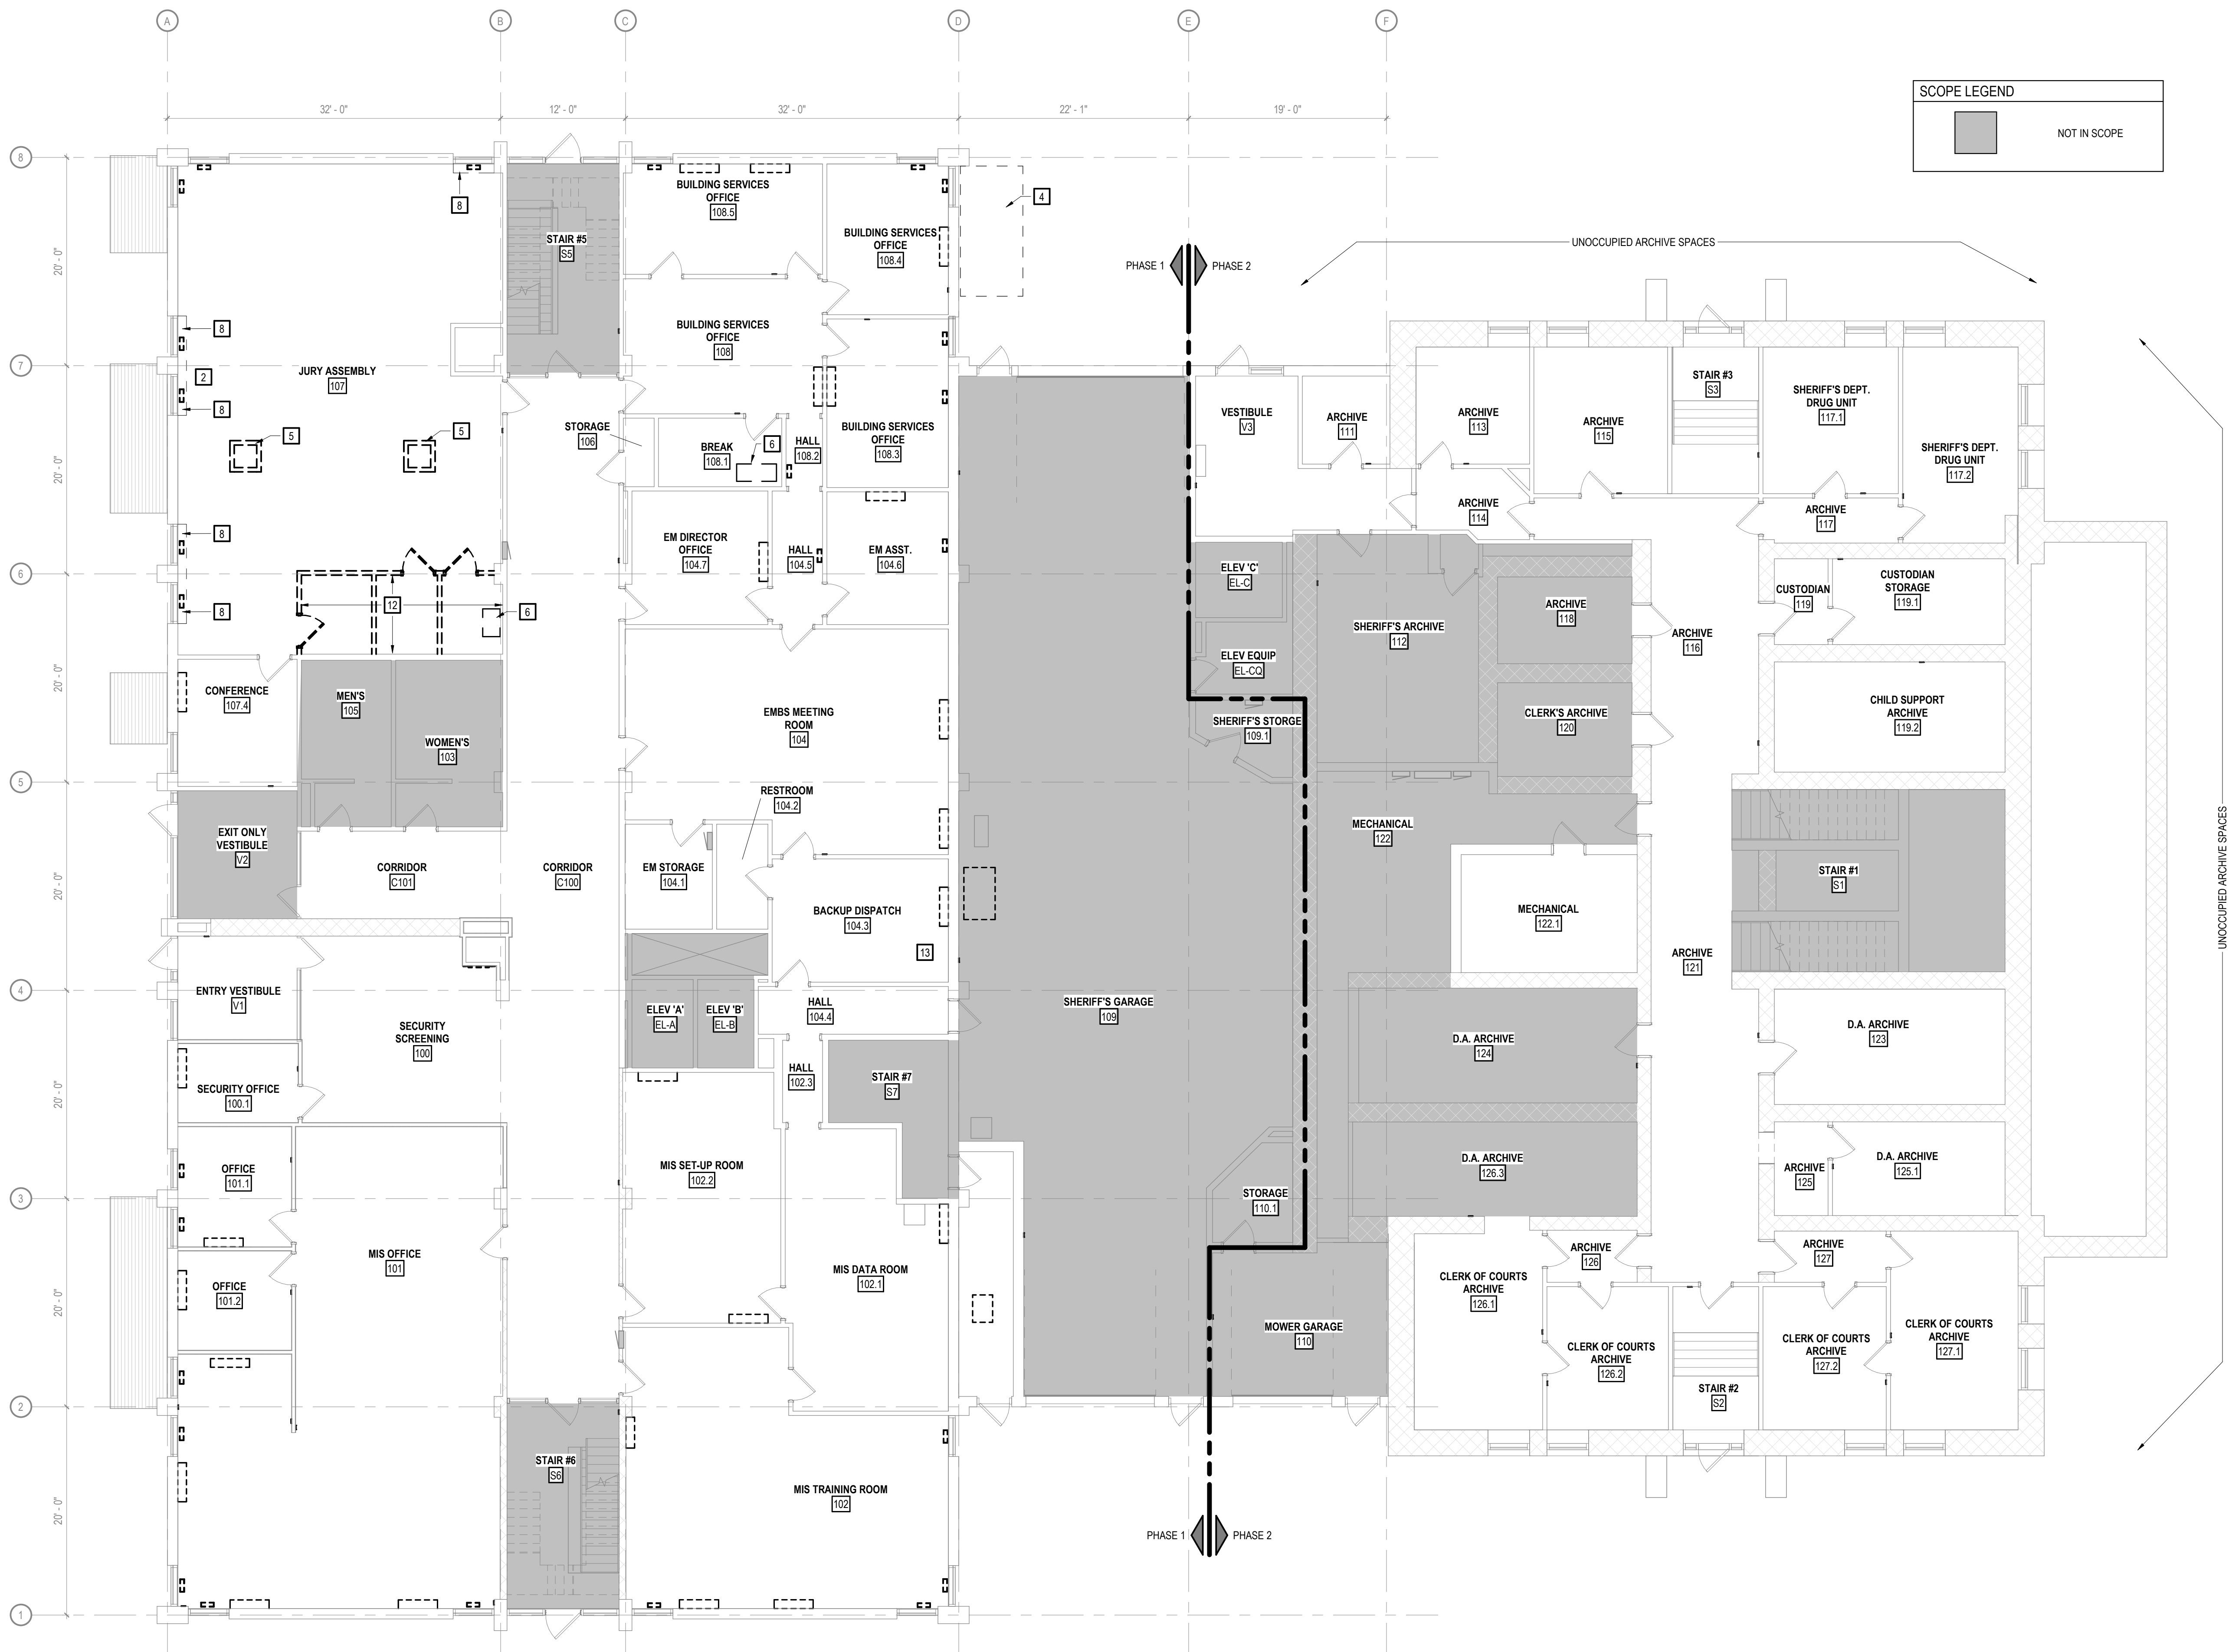

CONSTRUCTION
DOCUMENTS

ISSUED FOR
CONSTRUCTION

REVISIONS

No. DESCRIPTION DATE

KEYPLAN (NOT TO SCALE)

COPYRIGHT STRANG, INC. 2026
DRAWING SET CD
DATE 08/31/2026
PROJECT NO. 2025012


PROJECT TITLE
SAUK COUNTY
COURTHOUSE HVAC
AND LIGHTING
UPGRADES

515 OAK ST.
BARABOO, WI 53913

SHEET NAME

FIRST FLOOR
DEMOLITION PLAN
(PHASES 1 & 2)


SHEET NO.

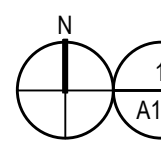

FIRST FLOOR DEMOLITION PLAN

SCALE: 1/8" = 1'-0"

A101

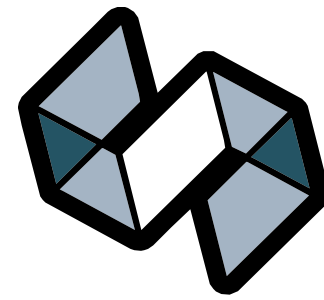

STRANG

ARCHITECTURE
ENGINEERING
INTERIOR DESIGN

MADISON, WI | WAUKESHA, WI

CONSTRUCTION
DOCUMENTS

ISSUED FOR
CONSTRUCTION

REVISIONS		
No.	DESCRIPTION	DATE

KEYPLAN (NOT TO SCALE)

COPYRIGHT STRANG, INC.	2026
DRAWING SET	CD
DATE	08/31/2026
PROJECT NO.	2025012

PROJECT TITLE

SAUK COUNTY
COURTHOUSE HVAC
AND LIGHTING
UPGRADES

515 OAK ST.
BARABOO, WI 53913

SHEET NAME

BASEMENT RCP
DEMOLITION PLAN
(PHASE 1)

SHEET NO.

CEILING PLAN MATERIAL LEGEND

	GYPSUM BOARD CEILING		2x2 SQUARE RECESSED DOWNLIGHT. HALF SHADING INDICATES LUMINAIRE ON EMERGENCY LIGHTING. MEDIAL LINES INDICATE ORIENTATION.		2x2 SQUARE RECESSED DOWNLIGHT. HALF SHADING INDICATES LUMINAIRE ON EMERGENCY LIGHTING. MEDIAL LINES INDICATE ORIENTATION.
	2 x 2 ACOUSTICAL CEILING PANELS		4' INDUSTRIAL LUMINAIRE. FILLED CIRCLE INDICATES LUMINAIRE ON EMERGENCY LIGHTING.		LINEAR PENDANT OR RECESSED LIGHT
	2 x 4 ACOUSTICAL CEILING PANELS		ROUND RECESSED DOWNLIGHT. SHADING INDICATES LUMINAIRE ON EMERGENCY LIGHTING.		SUPPLY AIR DIFFUSER
	EXIT LIGHT		SQUARE RECESSED DOWNLIGHT. SHADING INDICATES LUMINAIRE ON EMERGENCY LIGHTING.		RETURN AIR GRILLE
					EXHAUST GRILLE
					LINEAR DIFFUSER

7 SPECIFIC DEMOLITION CEILING PLAN NOTES



- 1 REMOVE ACP CEILING. REFER TO MECHANICAL AND/OR ELECTRICAL FOR FURTHER INFORMATION.
- 2 REMOVE GYPSUM CEILING AND SUPPORT FRAMING. REFER TO MECHANICAL AND/OR ELECTRICAL FOR FURTHER INFORMATION.
- 3 REMOVE PORTION OF ACP AND/OR GRID ONLY AS NECESSARY FOR MECHANICAL AND/OR ELECTRICAL INSTALL. SALVAGE ANY REMOVED ACP AND GRID FOR REINSTALLATION.

GENERAL DEMOLITION CEILING PLAN NOTES

- 1 MAINTAIN CONTINUOUS UTILITY TO ALL SPACES IN THE BUILDING. COORDINATE DISRUPTIONS IN SERVICE WITH OWNER.
- 2 PROTECT IN PLACE DURING ENTIRE CONSTRUCTION PROCESS: ALL FLOORING, SURFACES AND ITEMS TO REMAIN.
- 3 COORDINATE THE AVAILABILITY OF AREAS REQUIRING DEMOLITION WITH OWNER. SEQUENCE WORK ACCORDINGLY AND COORDINATE W/ ALL TRADES.
- 4 EXISTING CONSTRUCTION TO REMAIN IS SHOWN SCREENED. CONSTRUCTION AND EQUIPMENT TO BE REMOVED IS SHOWN WITH DASHED LINES.
- 5 PATCH, PREPARE, REPAIR AND / OR RESTORE SURFACES SCHEDULED TO REMAIN INTACT THAT ARE DAMAGED AS A RESULT OF DEMOLITION WORK.
- 6 VISIT THE SITE PRIOR TO SUBMITTING A BID TO BECOME FAMILIAR WITH EXISTING CONDITIONS.
- 7 DEMOLITION PLANS NOT NECESSARILY INCLUSIVE OF ALL ITEMS NEEDING REMOVAL. COORDINATE WITH ALL OTHER DRAWINGS AND FIELD VERIFY EXISTING CONDITIONS.
- 8 COORDINATE DEMOLITION DIMENSIONS ON THIS PLAN WITH OTHER DRAWINGS AND EXISTING CONDITIONS.
- 9 REFER TO HVAC AND ELECTRICAL DRAWINGS FOR ADDITIONAL DEMOLITION AND MODIFICATIONS REQUIRED FOR HVAC AND ELECTRICAL SYSTEMS.

SCOPE LEGEND


	NOT IN SCOPE
--	--------------

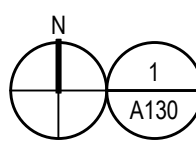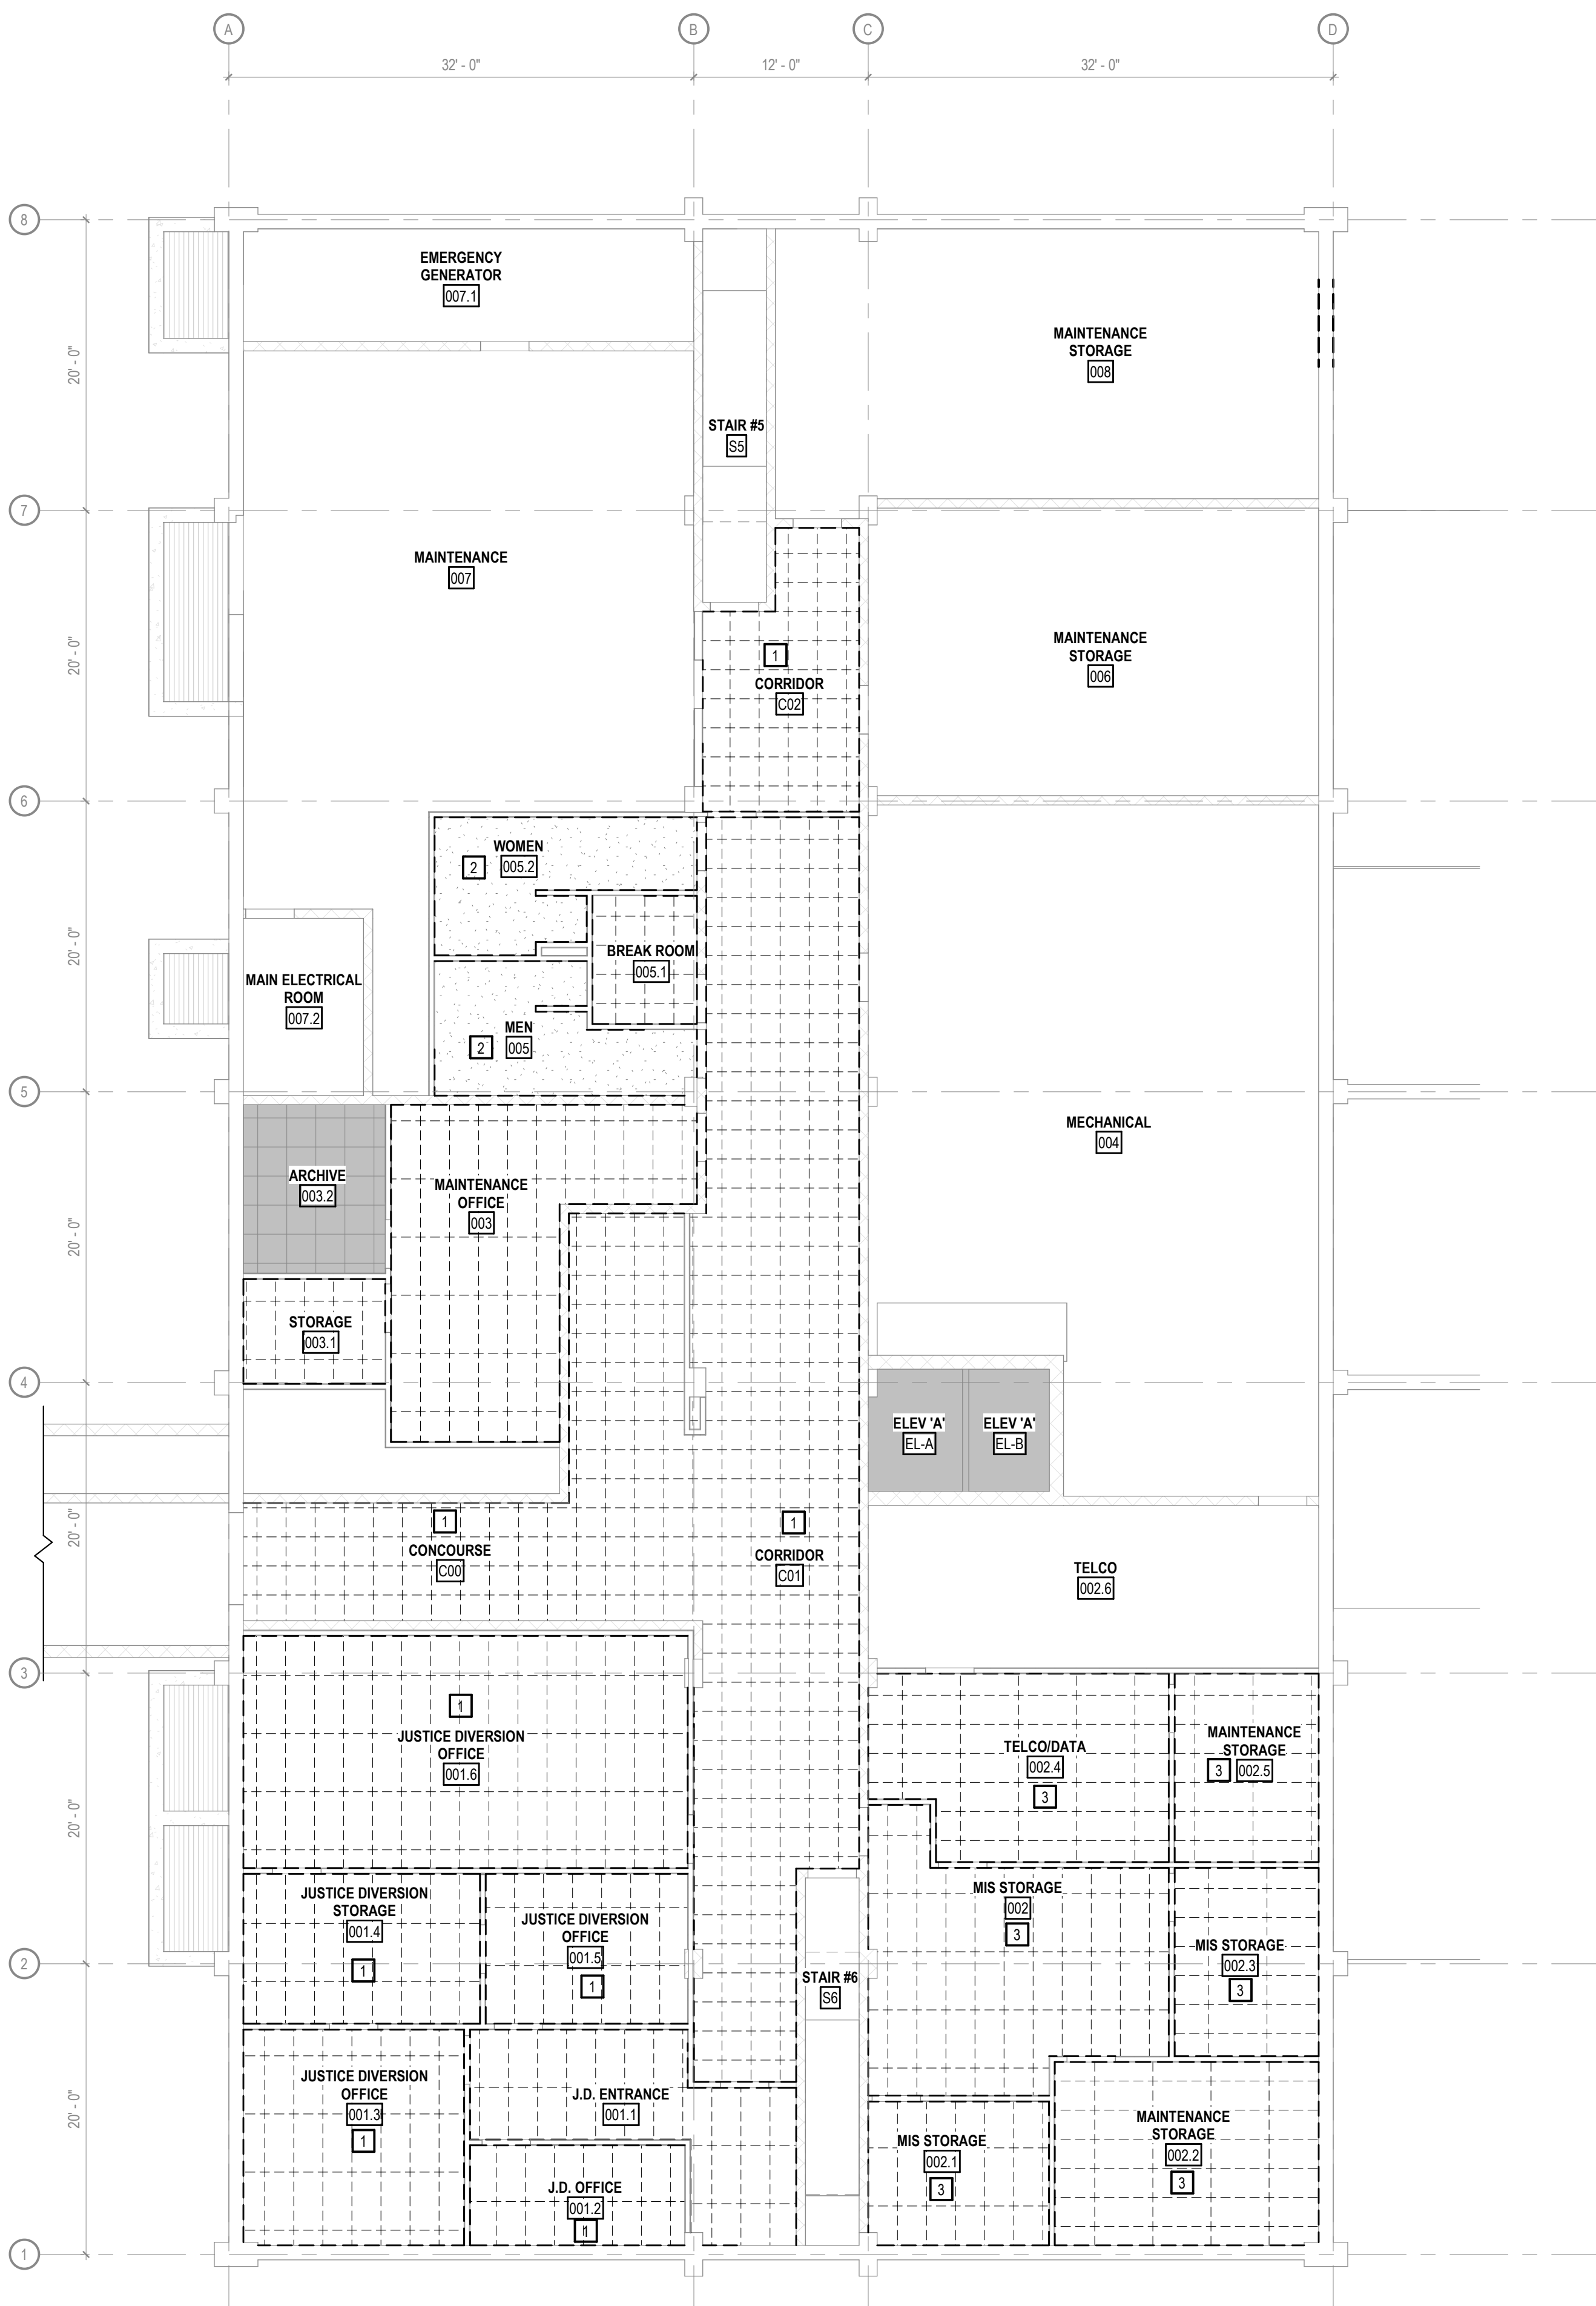

1 BASEMENT RCP DEMOLITION PLAN

SCALE: 1/8" = 1'-0"

A130

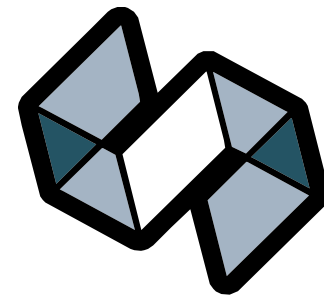

STRANG

ARCHITECTURE
ENGINEERING
INTERIOR DESIGN

MADISON, WI | WAUKESHA, WI

CONSTRUCTION
DOCUMENTS

ISSUED FOR
CONSTRUCTION

REVISIONS		
No.	DESCRIPTION	DATE

KEYPLAN (NOT TO SCALE)

COPYRIGHT STRANG, INC.	2026
DRAWING SET	CD
DATE	08/31/2026
PROJECT NO.	2025012

PROJECT TITLE

SAUK COUNTY
COURTHOUSE HVAC
AND LIGHTING
UPGRADES

515 OAK ST.
BARABOO, WI 53913

SHEET NAME

SECOND FLOOR RCP
DEMOLITION PLAN
(PHASE 2)

SHEET NO.

CEILING PLAN MATERIAL LEGEND

	GYPSUM BOARD CEILING		2'x2' SQUARE RECESSED DOWNLIGHT. HALF SHADING INDICATES LUMINAIRE ON EMERGENCY LIGHTING. MEDIAL LINES INDICATE ORIENTATION.		2'x2' SQUARE RECESSED DOWNLIGHT. HALF SHADING INDICATES LUMINAIRE ON EMERGENCY LIGHTING. MEDIAL LINES INDICATE ORIENTATION.
	2' x 2' ACOUSTICAL CEILING PANELS		4' INDUSTRIAL LUMINAIRE. FILLED CIRCLE INDICATES LUMINAIRE ON EMERGENCY LIGHTING.		LINEAR PENDANT OR RECESSED LIGHT
	2' x 4' ACOUSTICAL CEILING PANELS		ROUND RECESSED DOWNLIGHT. SHADING INDICATES LUMINAIRE ON EMERGENCY LIGHTING.		SUPPLY AIR DIFFUSER
	EXIT LIGHT		SQUARE RECESSED DOWNLIGHT. SHADING INDICATES LUMINAIRE ON EMERGENCY LIGHTING.		RETURN AIR GRILLE
					EXHAUST GRILLE
					LINEAR DIFFUSER

SPECIFIC DEMOLITION CEILING PLAN NOTES



- 1 REMOVE ACP CEILING. REFER TO MECHANICAL AND/OR ELECTRICAL FOR FURTHER INFORMATION.
- 3 REMOVE PORTION OF ACP AND/OR GRID ONLY AS NECESSARY FOR MECHANICAL AND/OR ELECTRICAL INSTALL. SALVAGE ANY REMOVED ACP AND GRID FOR REINSTALLATION.
- 4 REMOVE PORTION OF GYPSUM SOFFIT FOR THE INSTALL OF MECHANICAL AND / OR ELECTRICAL. PROTECT ADJACENT SURFACES TO REMAIN.
- 6 REMOVE PORTION OF MASONRY WALL ABOVE CEILING FOR NEW DUCT. COORDINATE WITH MECHANICAL AND STRUCTURAL DRAWINGS AND MECHANICAL CONTRACTOR REGARDING ROUGH OPENING REQUIRED FOR NEW EQUIPMENT.

GENERAL DEMOLITION CEILING PLAN NOTES

- 1 MAINTAIN CONTINUOUS UTILITY TO ALL SPACES IN THE BUILDING. COORDINATE DISRUPTIONS IN SERVICE WITH OWNER.
- 2 PROTECT IN PLACE DURING ENTIRE CONSTRUCTION PROCESS: ALL FLOORING, SURFACES AND ITEMS TO REMAIN.
- 3 COORDINATE THE AVAILABILITY OF AREAS REQUIRING DEMOLITION WITH OWNER. SEQUENCE WORK ACCORDINGLY AND COORDINATE WITH ALL TRADES.
- 4 EXISTING CONSTRUCTION TO REMAIN IS SHOWN SCREENED. CONSTRUCTION AND EQUIPMENT TO BE REMOVED IS SHOWN WITH DASHED LINES.
- 5 PATCH, PREPARE, REPAIR AND / OR RESTORE SURFACES SCHEDULED TO REMAIN INTACT THAT ARE DAMAGED AS A RESULT OF DEMOLITION WORK.
- 6 VISIT THE SITE PRIOR TO SUBMITTING A BID TO BECOME FAMILIAR WITH EXISTING CONDITIONS.
- 7 DEMOLITION PLANS NOT NECESSARILY INCLUSIVE OF ALL ITEMS NEEDING REMOVAL. COORDINATE WITH ALL OTHER DRAWINGS AND FIELD VERIFY EXISTING CONDITIONS.
- 8 COORDINATE DEMOLITION DIMENSIONS ON THIS PLAN WITH OTHER DRAWINGS AND EXISTING CONDITIONS.
- 9 REFER TO HVAC AND ELECTRICAL DRAWINGS FOR ADDITIONAL DEMOLITION AND MODIFICATIONS REQUIRED FOR HVAC AND ELECTRICAL SYSTEMS.

SCOPE LEGEND


NOT IN SCOPE

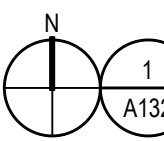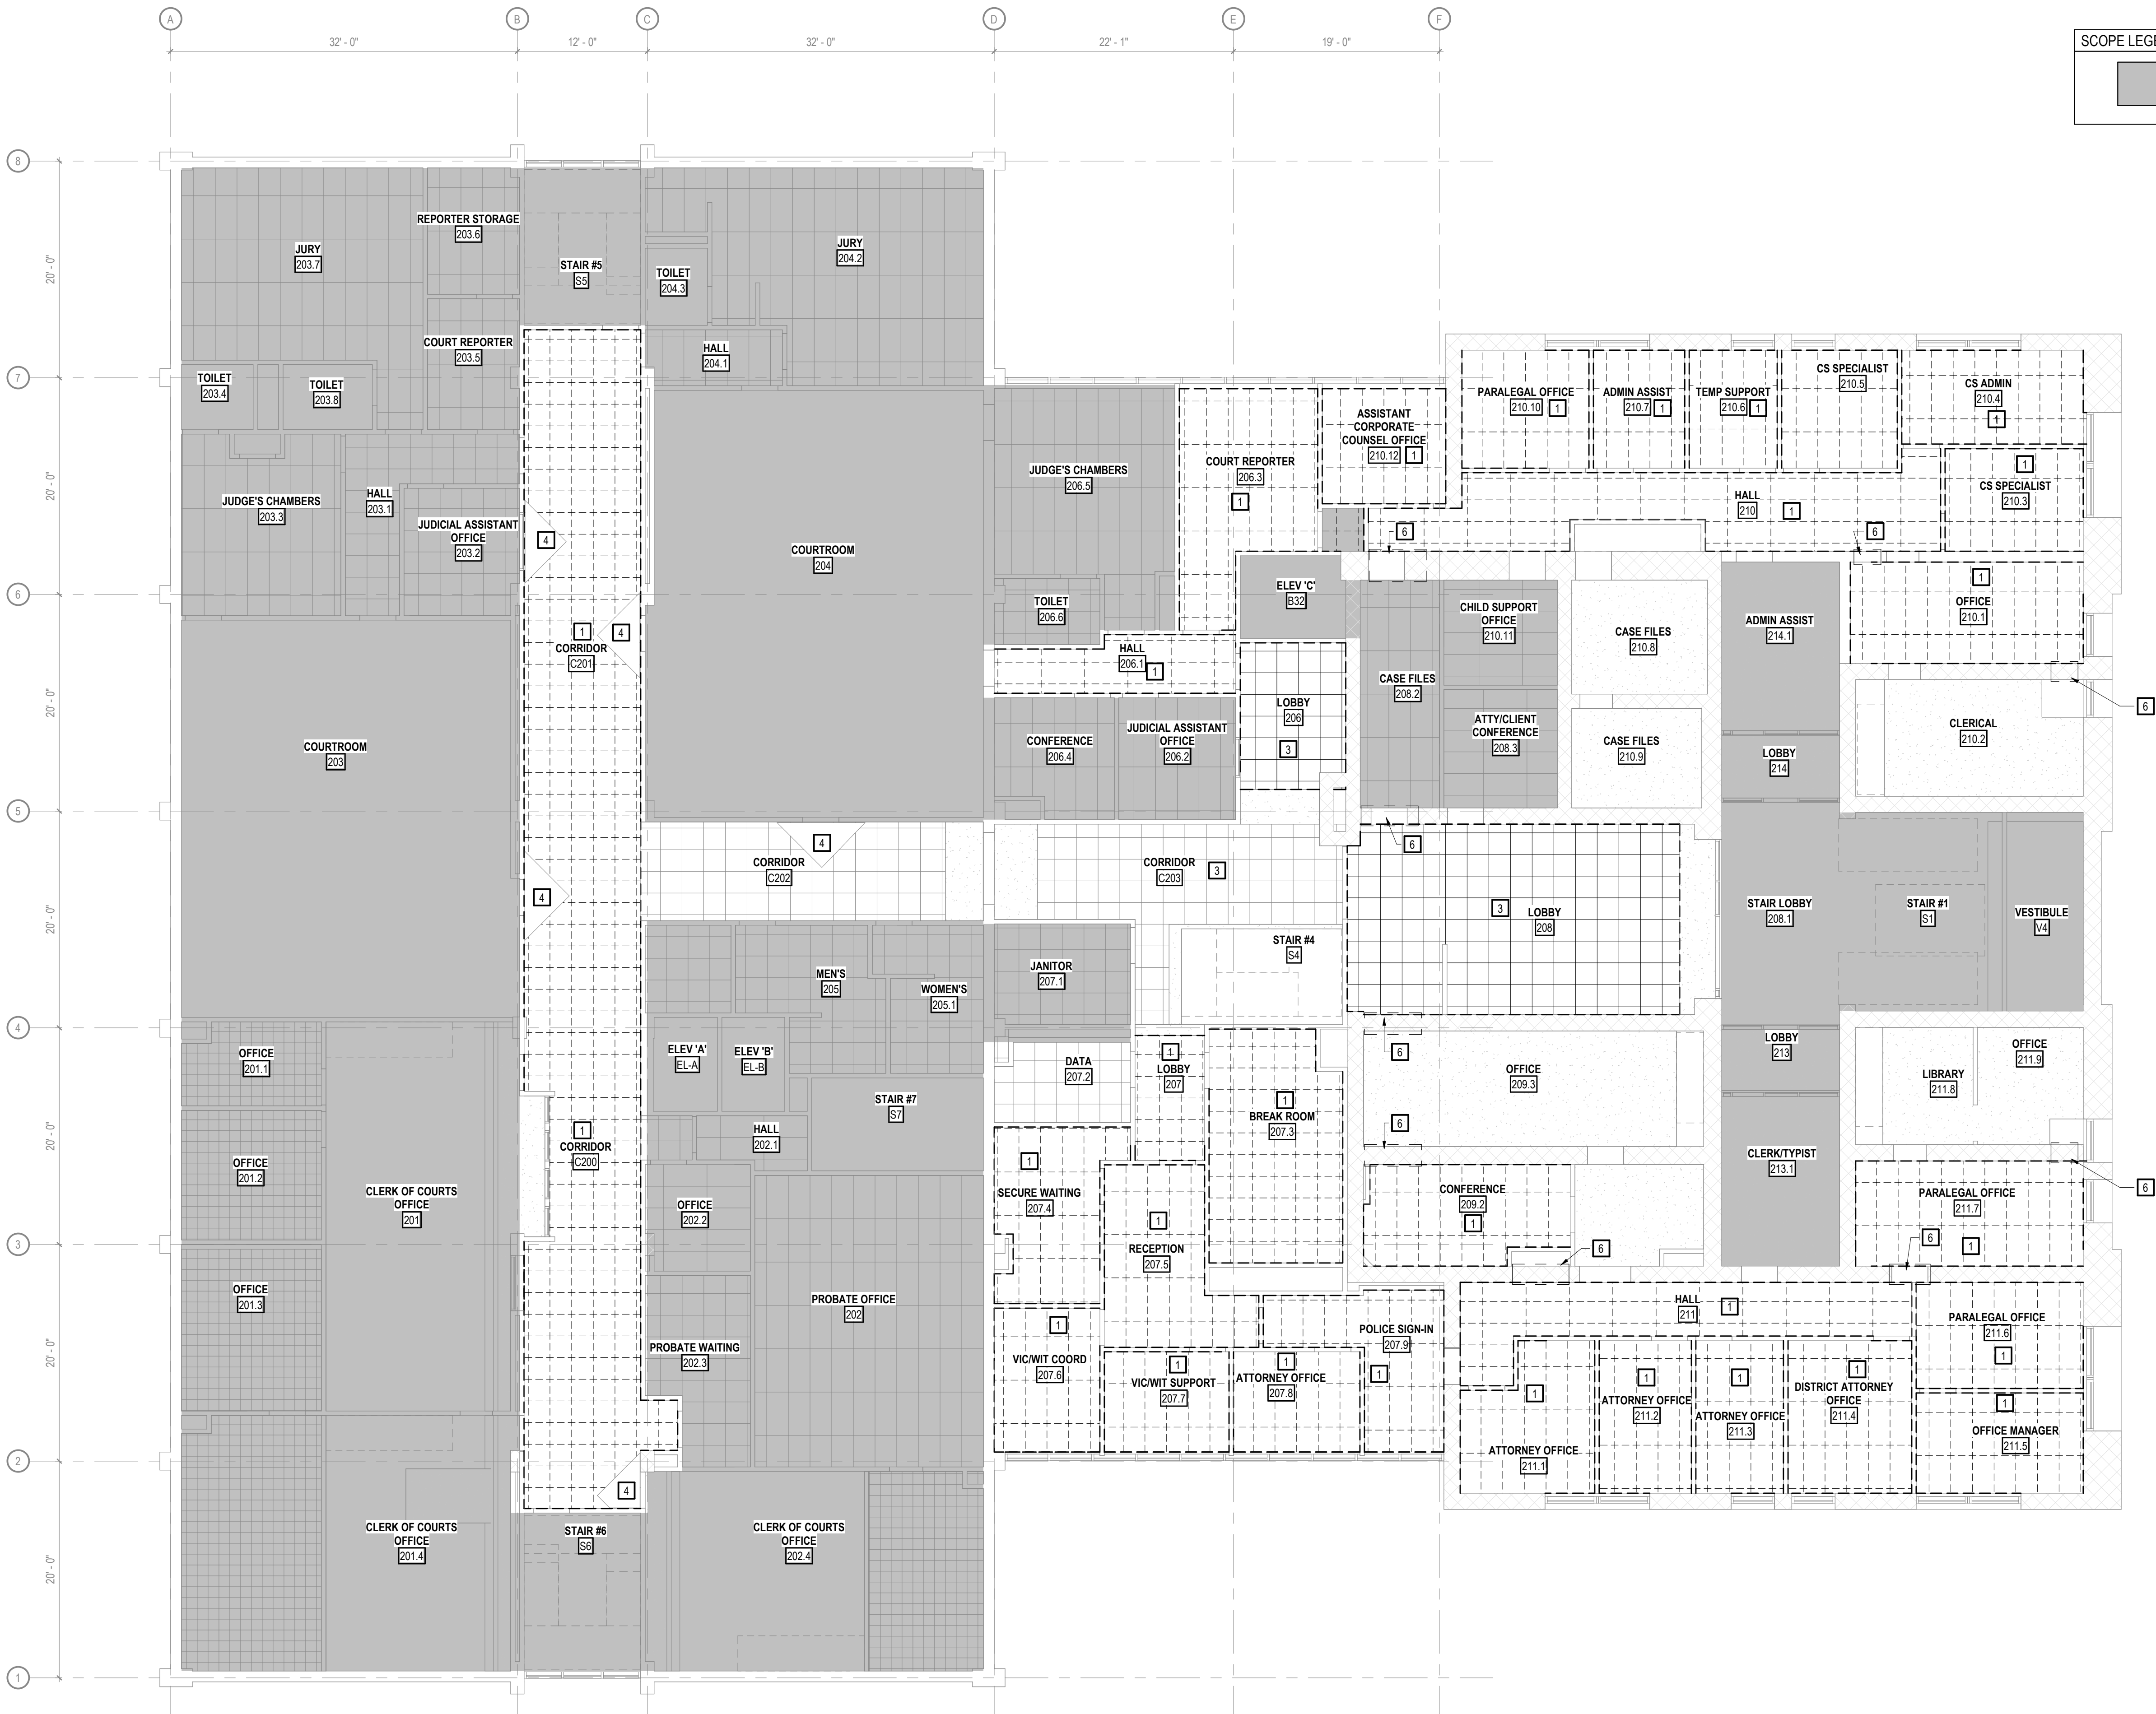

1 SECOND FLOOR RCP DEMOLITION PLAN

SCALE: 1/8" = 1'-0"

A132

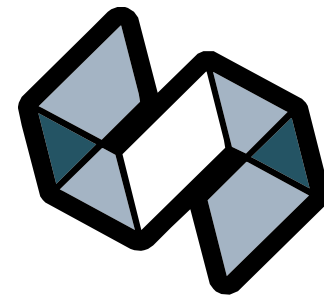

STRANG

ARCHITECTURE
ENGINEERING
INTERIOR DESIGN

MADISON, WI | WAUKESHA, WI

CONSTRUCTION
DOCUMENTS

ISSUED FOR
CONSTRUCTION

REVISIONS		
No.	DESCRIPTION	DATE

KEYPLAN (NOT TO SCALE)

COPYRIGHT STRANG, INC.	2026
DRAWING SET	CD
DATE	08/31/2026
PROJECT NO.	2025012

PROJECT TITLE
SAUK COUNTY
COURTHOUSE HVAC
AND LIGHTING
UPGRADES

515 OAK ST.
BARABOO, WI 53913

SHEET NAME
THIRD FLOOR RCP
DEMOLITION PLAN
(PHASE 3)

SHEET NO.

A133

CEILING PLAN MATERIAL LEGEND

	GYPSUM BOARD CEILING		2'x2' SQUARE RECESSED DOWNLIGHT. HALF SHADING INDICATES LUMINAIRE ON EMERGENCY LIGHTING. MEDIAL LINES INDICATE ORIENTATION.		2'x2' SQUARE RECESSED DOWNLIGHT. HALF SHADING INDICATES LUMINAIRE ON EMERGENCY LIGHTING. MEDIAL LINES INDICATE ORIENTATION.
	2' x 2' ACOUSTICAL CEILING PANELS		4' INDUSTRIAL LUMINAIRE. FILLED CIRCLE INDICATES LUMINAIRE ON EMERGENCY LIGHTING.		LINEAR PENDANT OR RECESSED LIGHT
	2' x 4' ACOUSTICAL CEILING PANELS		ROUND RECESSED DOWNLIGHT. SHADING INDICATES LUMINAIRE ON EMERGENCY LIGHTING.		SUPPLY AIR DIFFUSER
	EXIT LIGHT		SQUARE RECESSED DOWNLIGHT. SHADING INDICATES LUMINAIRE ON EMERGENCY LIGHTING.		RETURN AIR GRILLE
					EXHAUST GRILLE
					LINEAR DIFFUSER

1 SPECIFIC DEMOLITION CEILING PLAN NOTES

- 1 REMOVE ACP CEILING. REFER TO MECHANICAL AND/OR ELECTRICAL FOR FURTHER INFORMATION.



GENERAL DEMOLITION CEILING PLAN NOTES

- 1 MAINTAIN CONTINUOUS UTILITY TO ALL SPACES IN THE BUILDING. COORDINATE DISRUPTIONS IN SERVICE WITH OWNER.
- 2 PROTECT IN PLACE DURING ENTIRE CONSTRUCTION PROCESS: ALL FLOORING, SURFACES AND ITEMS TO REMAIN.
- 3 COORDINATE THE AVAILABILITY OF AREAS REQUIRING DEMOLITION WITH OWNER. SEQUENCE WORK ACCORDINGLY AND COORDINATE W/ ALL TRADES.
- 4 EXISTING CONSTRUCTION TO REMAIN IS SHOWN SCREENED. CONSTRUCTION AND EQUIPMENT TO BE REMOVED IS SHOWN WITH DASHED LINES.
- 5 PATCH, PREPARE, REPAIR AND / OR RESTORE SURFACES SCHEDULED TO REMAIN INTACT THAT ARE DAMAGED AS A RESULT OF DEMOLITION WORK.
- 6 VISIT THE SITE PRIOR TO SUBMITTING A BID TO BECOME FAMILIAR WITH EXISTING CONDITIONS.
- 7 DEMOLITION PLANS NOT NECESSARILY INCLUSIVE OF ALL ITEMS NEEDING REMOVAL. COORDINATE WITH ALL OTHER DRAWINGS AND FIELD VERIFY EXISTING CONDITIONS.
- 8 COORDINATE DEMOLITION DIMENSIONS ON THIS PLAN WITH OTHER DRAWINGS AND EXISTING CONDITIONS.
- 9 REFER TO HVAC AND ELECTRICAL DRAWINGS FOR ADDITIONAL DEMOLITION AND MODIFICATIONS REQUIRED FOR HVAC AND ELECTRICAL SYSTEMS.

SCOPE LEGEND

NOT IN SCOPE

TYPICAL TO ALL ARCHITECTURAL SHEETS:
AREAS IN GRAY ARE NOT IN ARCHITECTURAL SCOPE.
REFER TO OTHER DISCIPLINES FOR THEIR SCOPE.

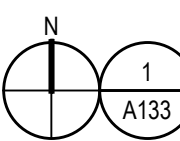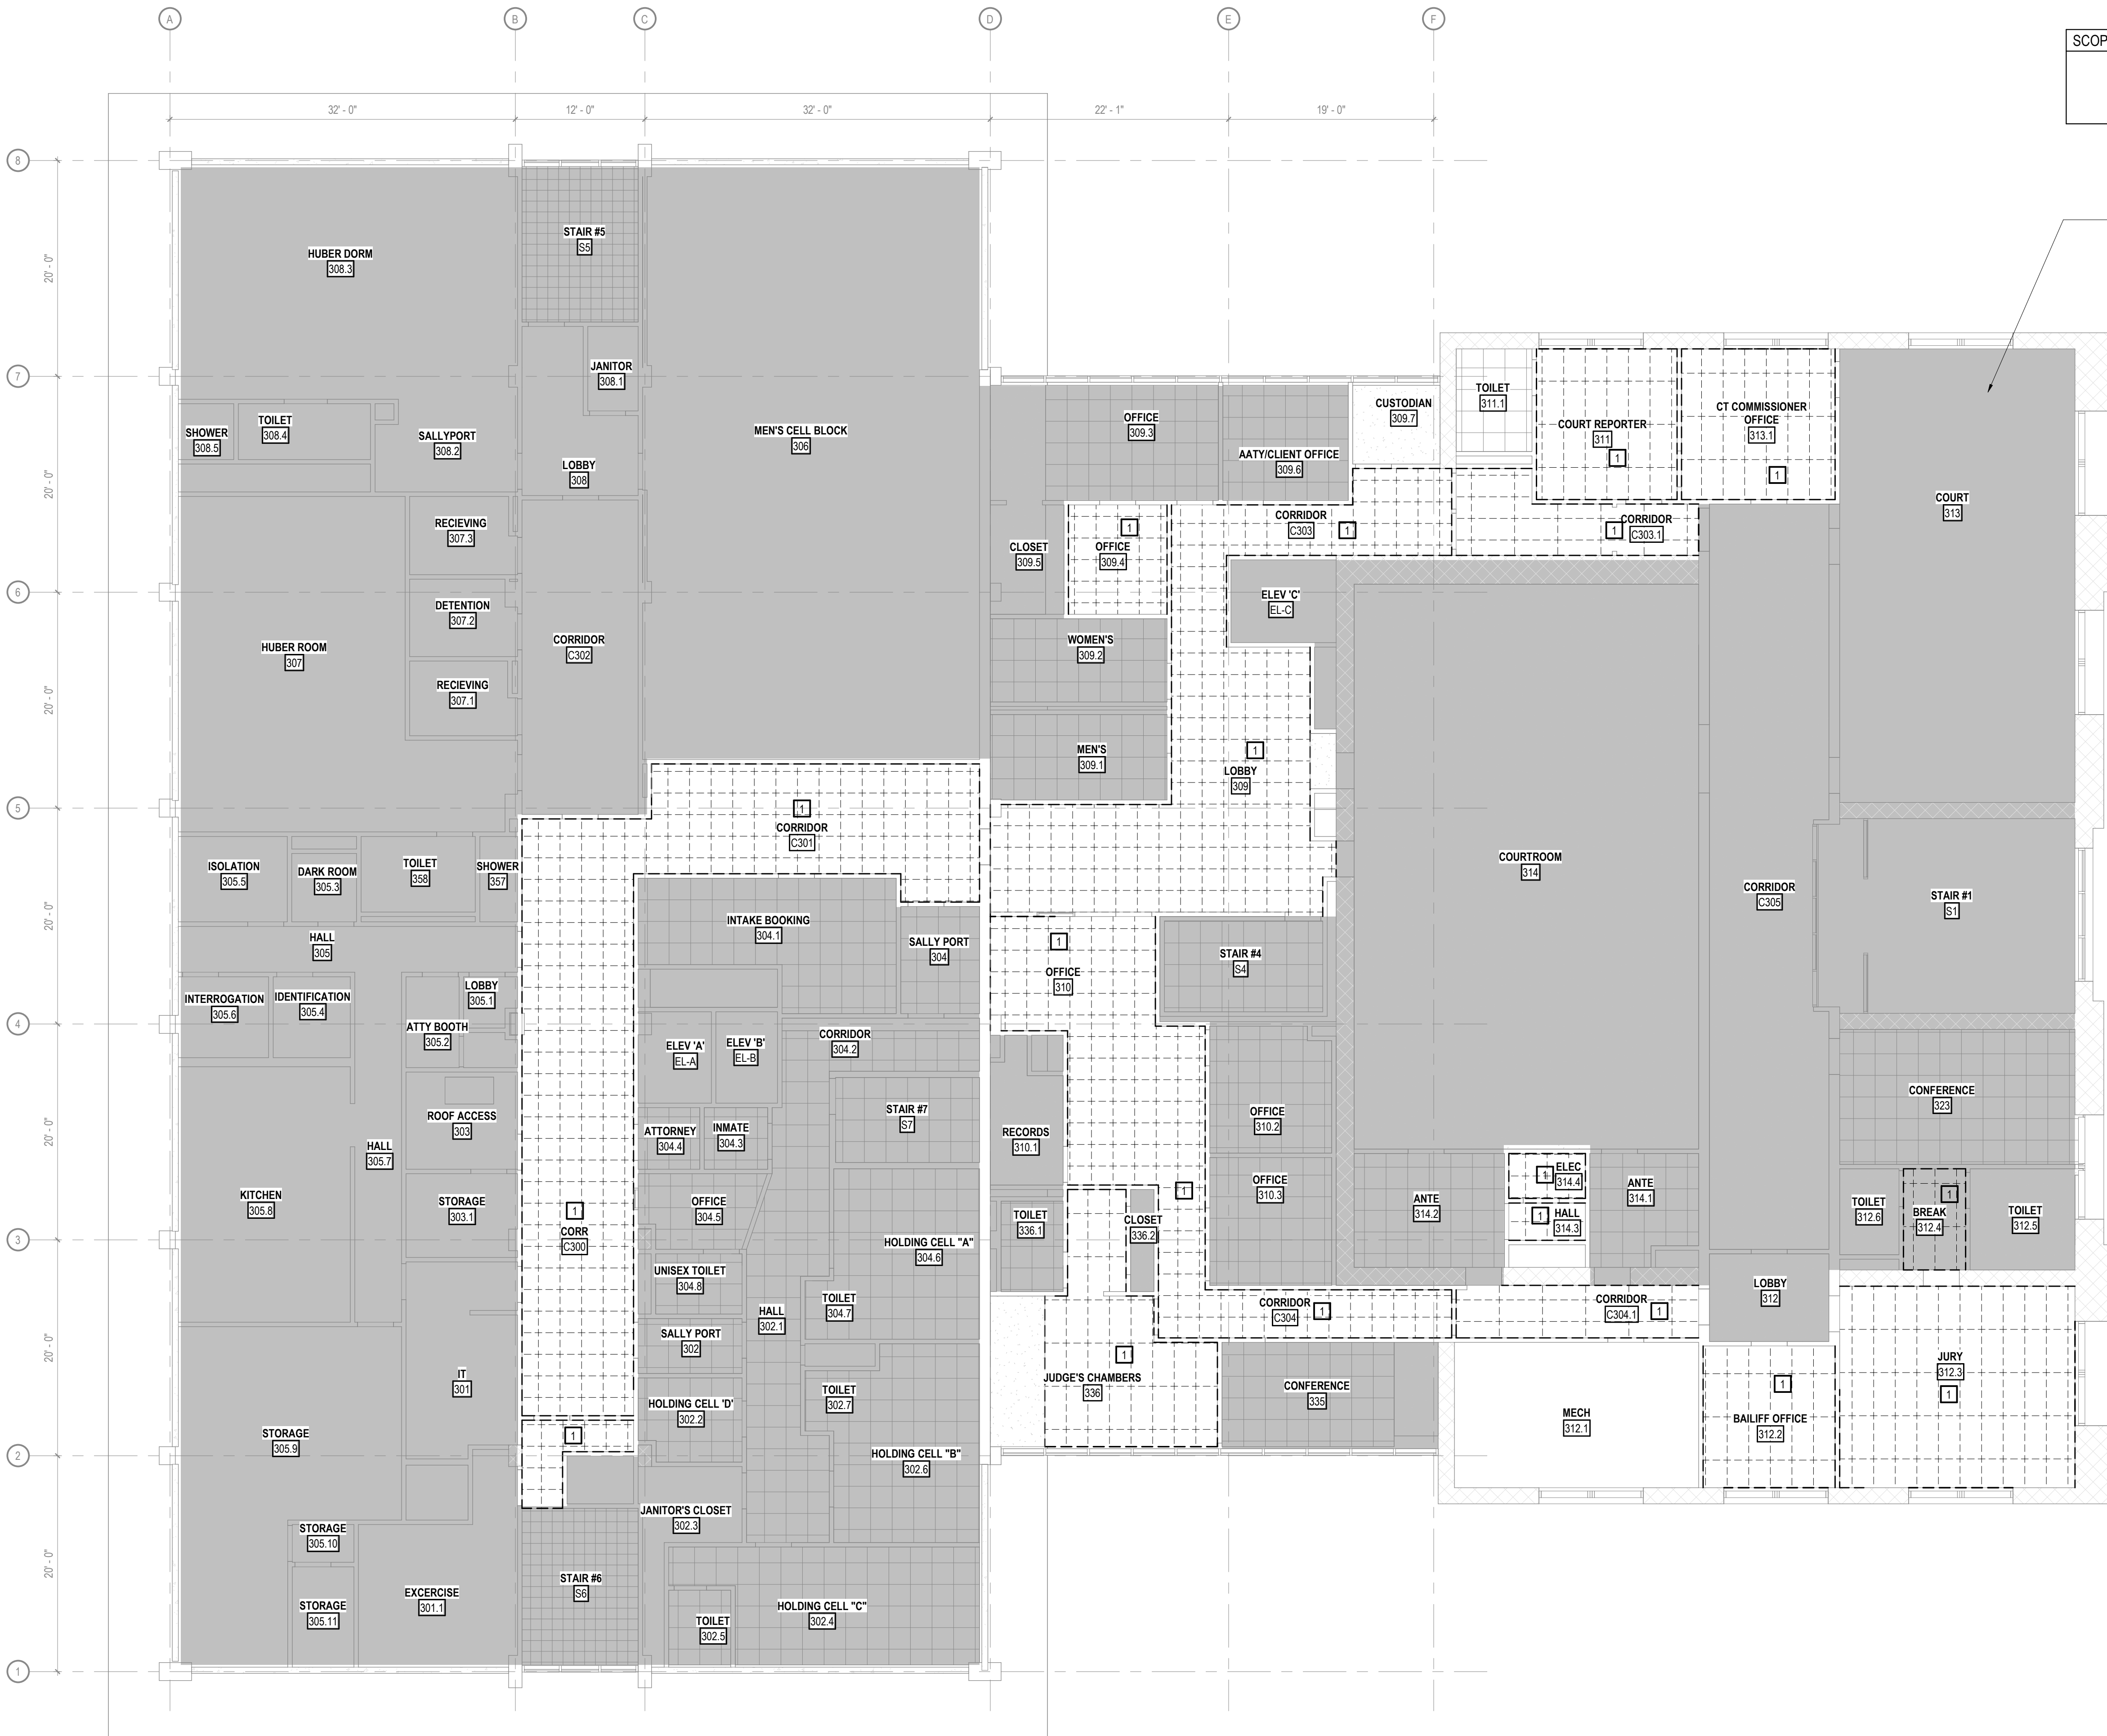

THIRD FLOOR RCP DEMOLITION PLAN

SCALE: 1/8" = 1'-0"



MADISON, WI | WAUKESHA, WI

- 1 ALL DRAWINGS ARE OF EQUAL IMPORTANCE IN DEFINING THE WORK OF THE CONTRACT DOCUMENTS. REVIEW ALL DRAWINGS DURING THE BIDDING PERIOD AND BEFORE INSTALLATION OF WORK. PROMPTLY REPORT INCONSISTENCIES IN THE DRAWINGS TO THE ARCHITECT.
- 2 DO NOT SCALE DRAWINGS. THE DRAWINGS ARE NOT NECESSARILY TO SCALE. USE GIVEN DIMENSIONS. VERIFY ALL CONDITIONS AND DIMENSIONS PRIOR TO THE COMMENCEMENT OF CONSTRUCTION. THE CONTRACTOR SHALL BE RESPONSIBLE PROMPTLY TO THE ARCHITECT FOR CLARIFICATION BEFORE COMMENCING THE WORK. DIMENSIONS ARE GIVEN FROM FACE UNLESS OTHERWISE NOTED. WALL SECTIONS AND PARTITION TYPES FOR DETAILS.
- 3 WHERE SPECIFIC DIMENSIONS, DETAILS, OR DESIGN INTENT CANNOT BE DETERMINED FROM DOCUMENTS, CONSULT THE ARCHITECT BEFORE PROCEEDING WITH WORK.
- 4 PATCH, PREPARE, AND / OR RESTORE WORK SCHEDULED TO REMAIN THAT IS DAMAGED AS A RESULT OF DEMOLITION WORK. RESTORATION AND PATCHING WORK SHALL BE IN ACCORDANCE WITH THE MOST RECENT MATERIALS AND FINISHES. FIRE RATED WALLS TO BE RESTORED TO MAINTAIN REQUIRED FIRE RATINGS.
- 5 DO NOT WORK IN PLACE DURING CONSTRUCTION.
- 6 COORDINATE THE AVAILABILITY OF AREAS REQUIRED WITH THE OWNER.
- 7 REFER TO MECHANICAL, ELECTRICAL, AND STRUCTURAL DRAWINGS FOR ADDITIONAL WORK AND MODIFICATIONS REQUIRED FOR HVAC, ELECTRICAL, AND PLUMBING SYSTEMS.
- 8 AT ALL NEW DUCT PENETRATIONS IN EXISTING STUD WALLS, FRAME OPENING AND REFINISH WALL TO DUCT. SEAL TO WALL(S).
- 9 AT ALL NEW PIPING PENETRATIONS IN EXISTING STUD WALLS, SEAL PIPING TO

1. INFILL EXISTING REMAINING OPENING WITH CMU AFTER MECHANICAL LOUVER IS REMOVED
2. INFILL EXISTING REMAINING OPENING WITH CMU, PROVIDE FULL BED OF MORTAR
3. INFILL EXISTING REMAINING OPENING COORDINATE WITH STRUCTURAL DRAWINGS REGARDING REQUIRED LINTE SIZE
4. NEW EXTERIOR AREA WALL. REFER TO SECTION FOR FURTHER INFORMATION
5. INFILL STOP AND GYPSUM BOARD WALL. WALL FINISH FLUSH AT BOTH SIDES OF INFILL
6. INSTALL ASPHALTIC COATING OVER THE EXPOSED EDGE OF THE EXISTING MEMBRANE. EXTEND COATING TO MINIMUM 3" INTO THE NEW AREA WALL WALL.
7. INSTALL DRAINAGE BOARD OVER ANY EXPOSED EXISTING MEMBRANE AND UP TO TOOTH IN MASONRY BLOCK OF SIMILAR WALL, MORTAR IN PLACE.
8. TOOTH IN MASONRY AROUND NEW DUCTWORK BLOCK OF SIMILAR WALL. REFER TO SECTION FOR FURTHER INFORMATION ON LINTE SIZE AND COORDINATE WITH STRUCTURAL FOR FURTHER INFORMATION ON LINTE REQUIREMENTS.
9. 4" HIGH KEELSPACING PAD. DIMENSIONS ON PLAN ARE APPROXIMATE. COORDINATE FINAL SIZE AND LOCATION WITH APPROVED EQUIPMENT AND ELECTRICAL CONTRACTOR.

	NOT IN SCOPE
---	--------------

**ISSUED FOR
CONSTRUCTION**

No.	DESCRIPTION
-----	-------------

DATE _____

KEYPLAN (NOT TO SCALE)

DRAWING SET	C
-------------	---

PROJECT NO. 202501

PROJECT TITLE


PROJECT TITLE

SAUK COUNTY COURTHOUSE HVAC AND LIGHTING UPGRADES

SHEET NAME

BASEMENT FLOOR
PLAN (PHASE 1)

SHEET NO.

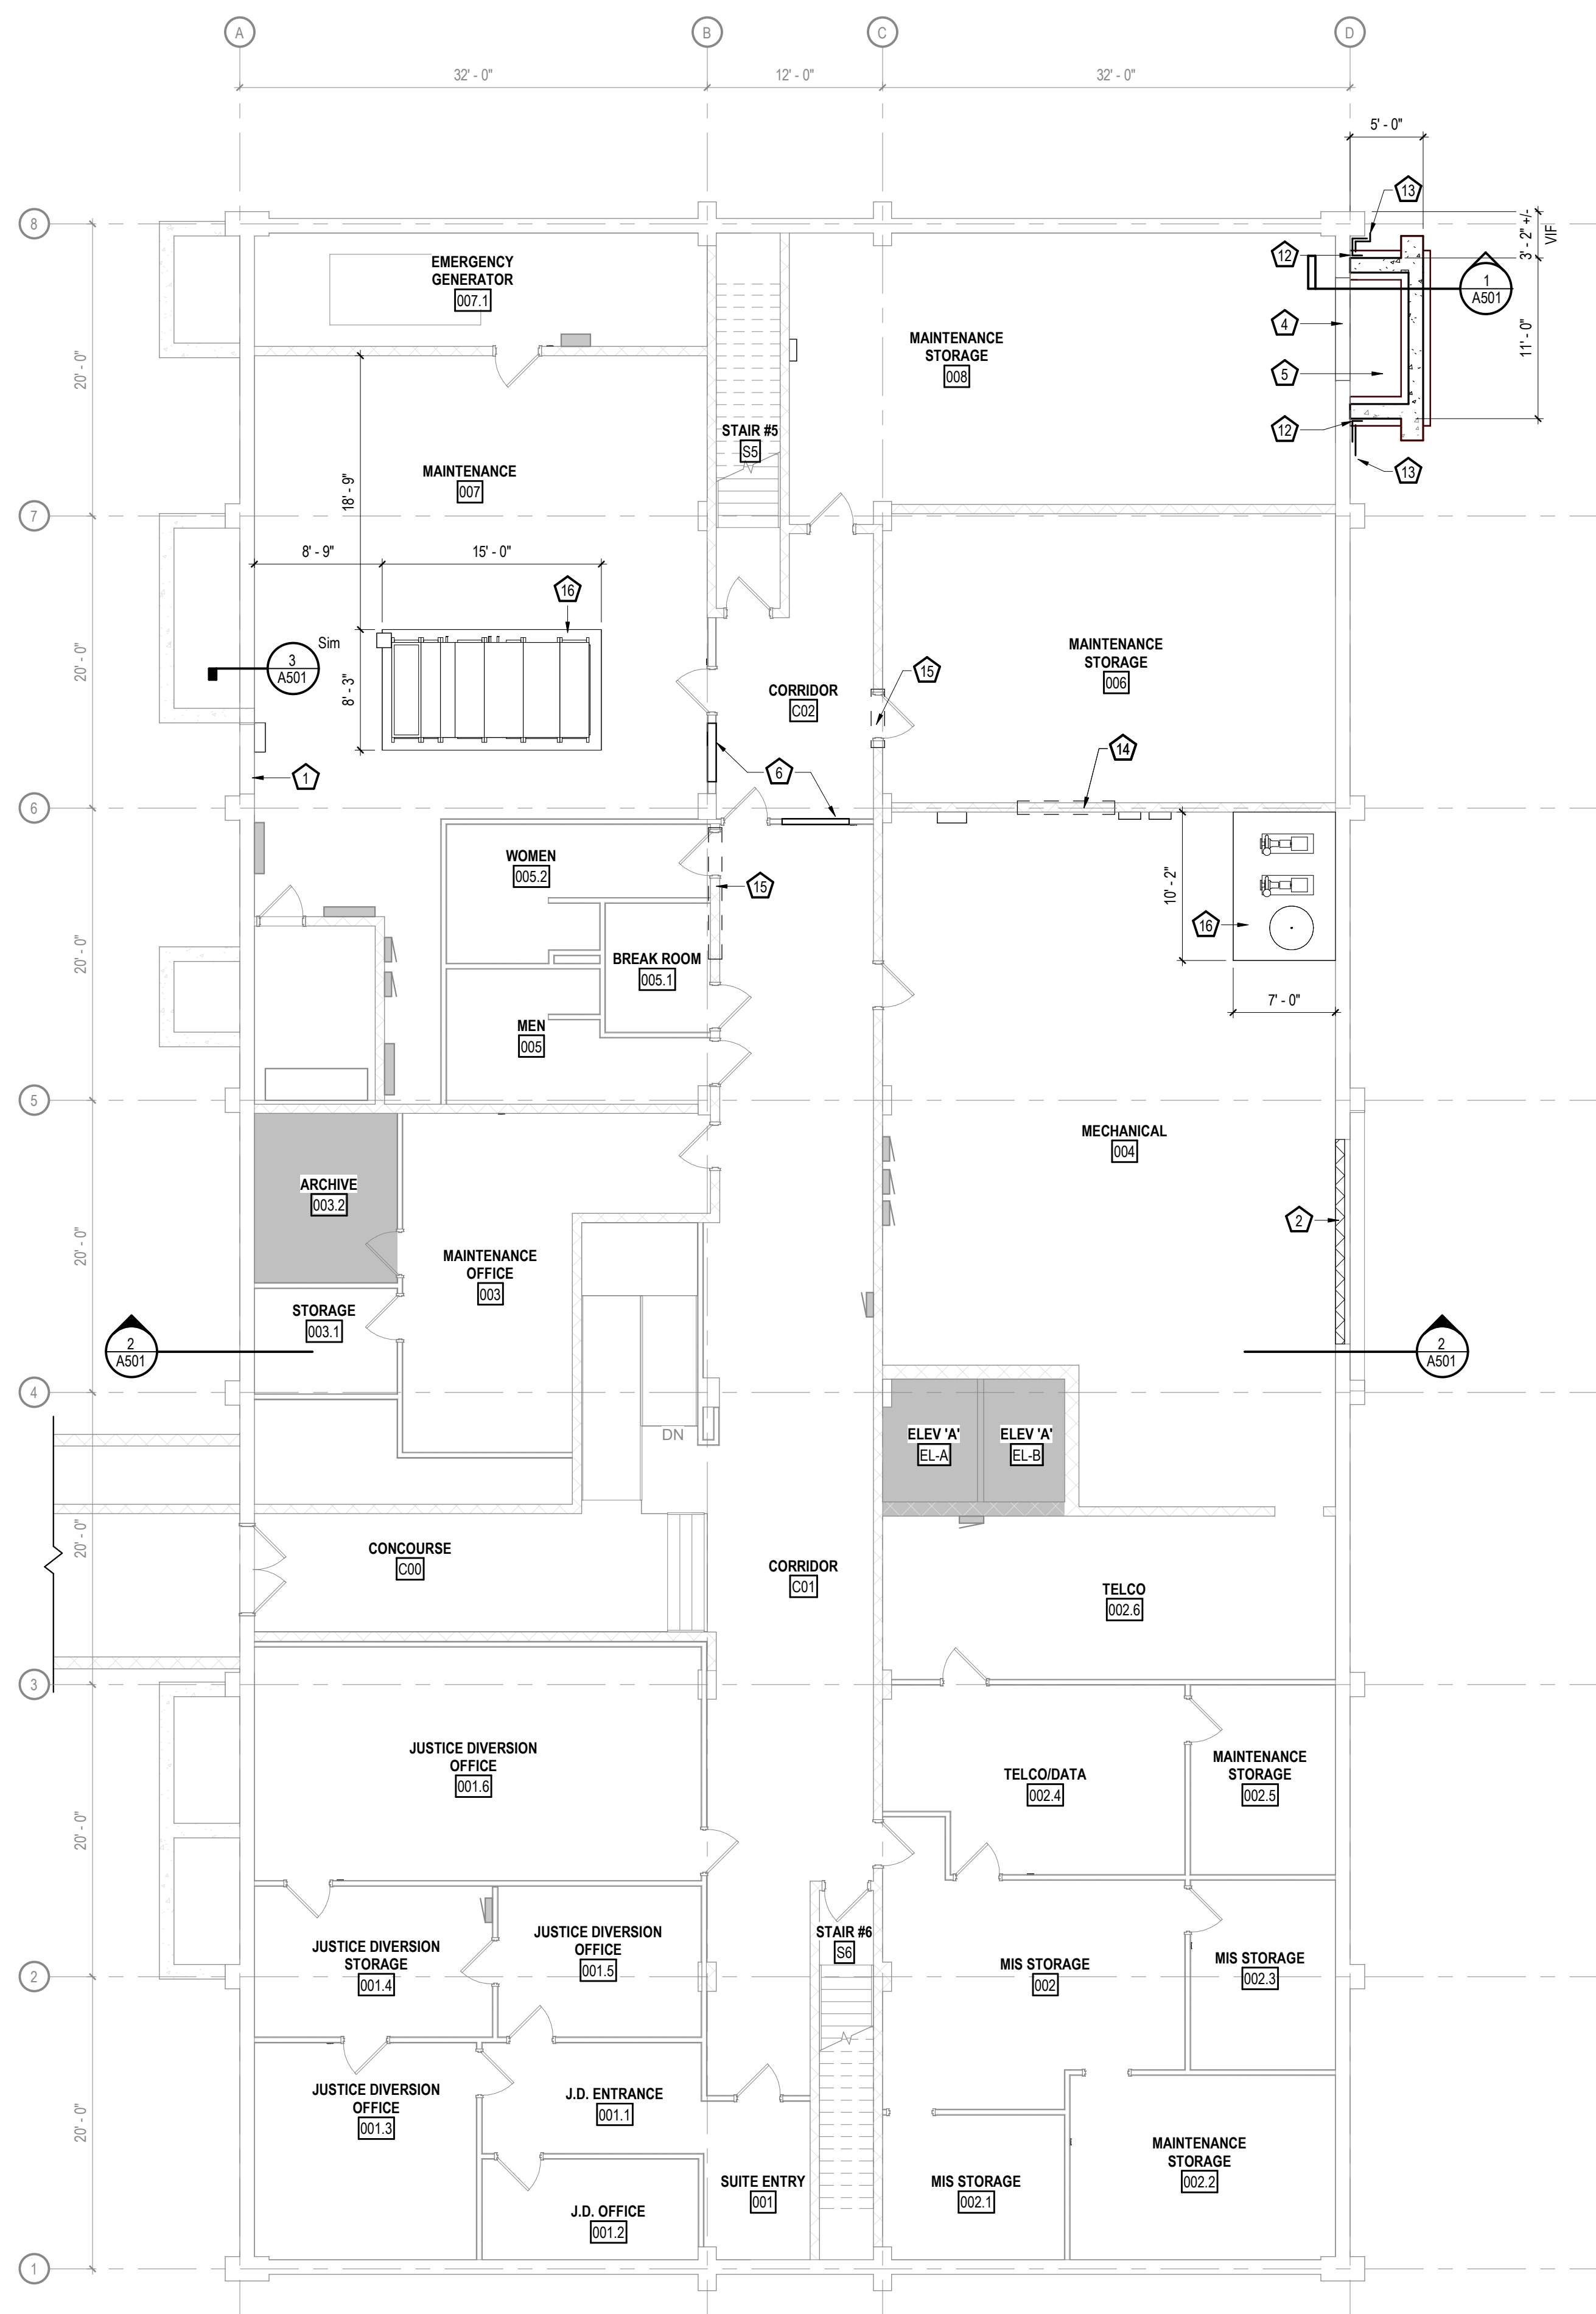

SCALE: 1/8" = 1'-0"

A200



MADISON, WI | WAUKESHA, WI

- 1 ALL DRAWINGS ARE OF EQUAL IMPORTANCE IN DEFINING THE WORK OF THE CONTRACT DOCUMENTS. REVIEW ALL DRAWINGS DURING THE BIDDING PERIOD AND BEFORE INSTALLATION OF WORK. PROMPTLY REPORT INCONSISTENCIES IN THE DRAWINGS TO THE ARCHITECT.
- 2 DO NOT SCALE DRAWINGS. THE DRAWINGS ARE NOT NECESSARILY TO SCALE - GIVEN DIMENSIONS. VERIFY ALL CONDITIONS AND DIMENSIONS PRIOR TO THE START OF CONSTRUCTION. REPORT ANY DISCREPANCIES TO THE ARCHITECT. THE CONTRACTOR SHALL BE REPORTED PROMPTLY TO THE ARCHITECT FOR CLARIFICATION BEFORE COMMENCING THE WORK. DIMENSIONS ARE GIVEN FROM FACE OF FACE OF WALLS. SEE WALL SECTIONS AND PARTITION TYPES FOR DETAILS.
- 3 WHERE SPECIFIC DIMENSIONS, DETAILS, OR DESIGN INTENT CANNOT BE DETERMINED FROM DOCUMENTS, CONSULT THE ARCHITECT BEFORE PROCEEDING WITH WORK.
- 4 PATCH, PREPARE, AND / OR RESTORE WORK SCHEDULED TO REMAIN THAT IS DAMAGED AS A RESULT OF DEMOLITION WORK. RESTORATION AND PATCHING SHALL BE DONE TO MATCH EXISTING MATERIALS AND ADJACENT MATERIALS AND FINISHES. FIRE RATED WALLS TO BE RESTORED TO MAINTAIN REQUIRED FIRE RATING.
- 5 PROTECT WORK IN PLACE DURING CONSTRUCTION.
- 6 COORDINATE THE AVAILABILITY OF AREAS REQUIRING WORK WITH THE OWNER.
- 7 REFER TO MECHANICAL, ELECTRICAL, AND STRUCTURAL DRAWINGS FOR ADDITIONAL WORK AND MODIFICATIONS REQUIRED FOR HVAC, ELECTRICAL, AND MECHANICAL SYSTEMS.
- 8 AT ALL NEW DUCT PENETRATIONS IN EXISTING STUD WALLS, FRAME, OPENING AND REFINISH WALL TIGHT TO DUCT. SEAL DUCT TO WALL(S).
- 9 AT ALL NEW PIPING PENETRATIONS IN EXISTING STUD WALLS, SEAL PIPING TO

- 3 REPAIR / PATCH / FINISH EXISTING WALLS AND FLOORS AT ROOMS TO BE REMOVED BY OWNER
- 7 CONCRETE FILLED BOLLARDS, SEE 1A501 FOR DETAILS.
- 8 AT FLOOR PENETRATIONS LARGER THAN 3" DIAMETER INFILL WITH CONCRETE, STEEL PLATE ANCHORED TO THE BOTTOM AND SEALANT. SEE DETAIL 3A501 FOR FLOOR INFILL DETAIL.
- 9 REFER TO STRUCTURAL FOR FLOOR INFILL.
- 10 DUCT PENETRATION REFER TO STRUCTURAL AND MECHANICAL FOR FURTHER INFORMATION, FIELD VERIFICATION.
- 11 PAINT THE EAST WALL OF THE AREA WELL FROM BOLLARD TO BOLLARD WITH YELLOW, TRAFFIC MARKING PAINT.

 NOT IN SCOPE

**ISSUED FOR
CONSTRUCTION**

No.	DESCRIPTION	DATE
-----	-------------	------

KEYPLAN (NOT TO SCALE)

PROJECT TITLE


SAUK COUNTY COURTHOUSE HVAC AND LIGHTING UPGRADES

515 OAK ST.
BARABOO, WI 53913

SHEET NAME


FIRST FLOOR PLAN
(PHASES 1 & 2)

SHEET NO.

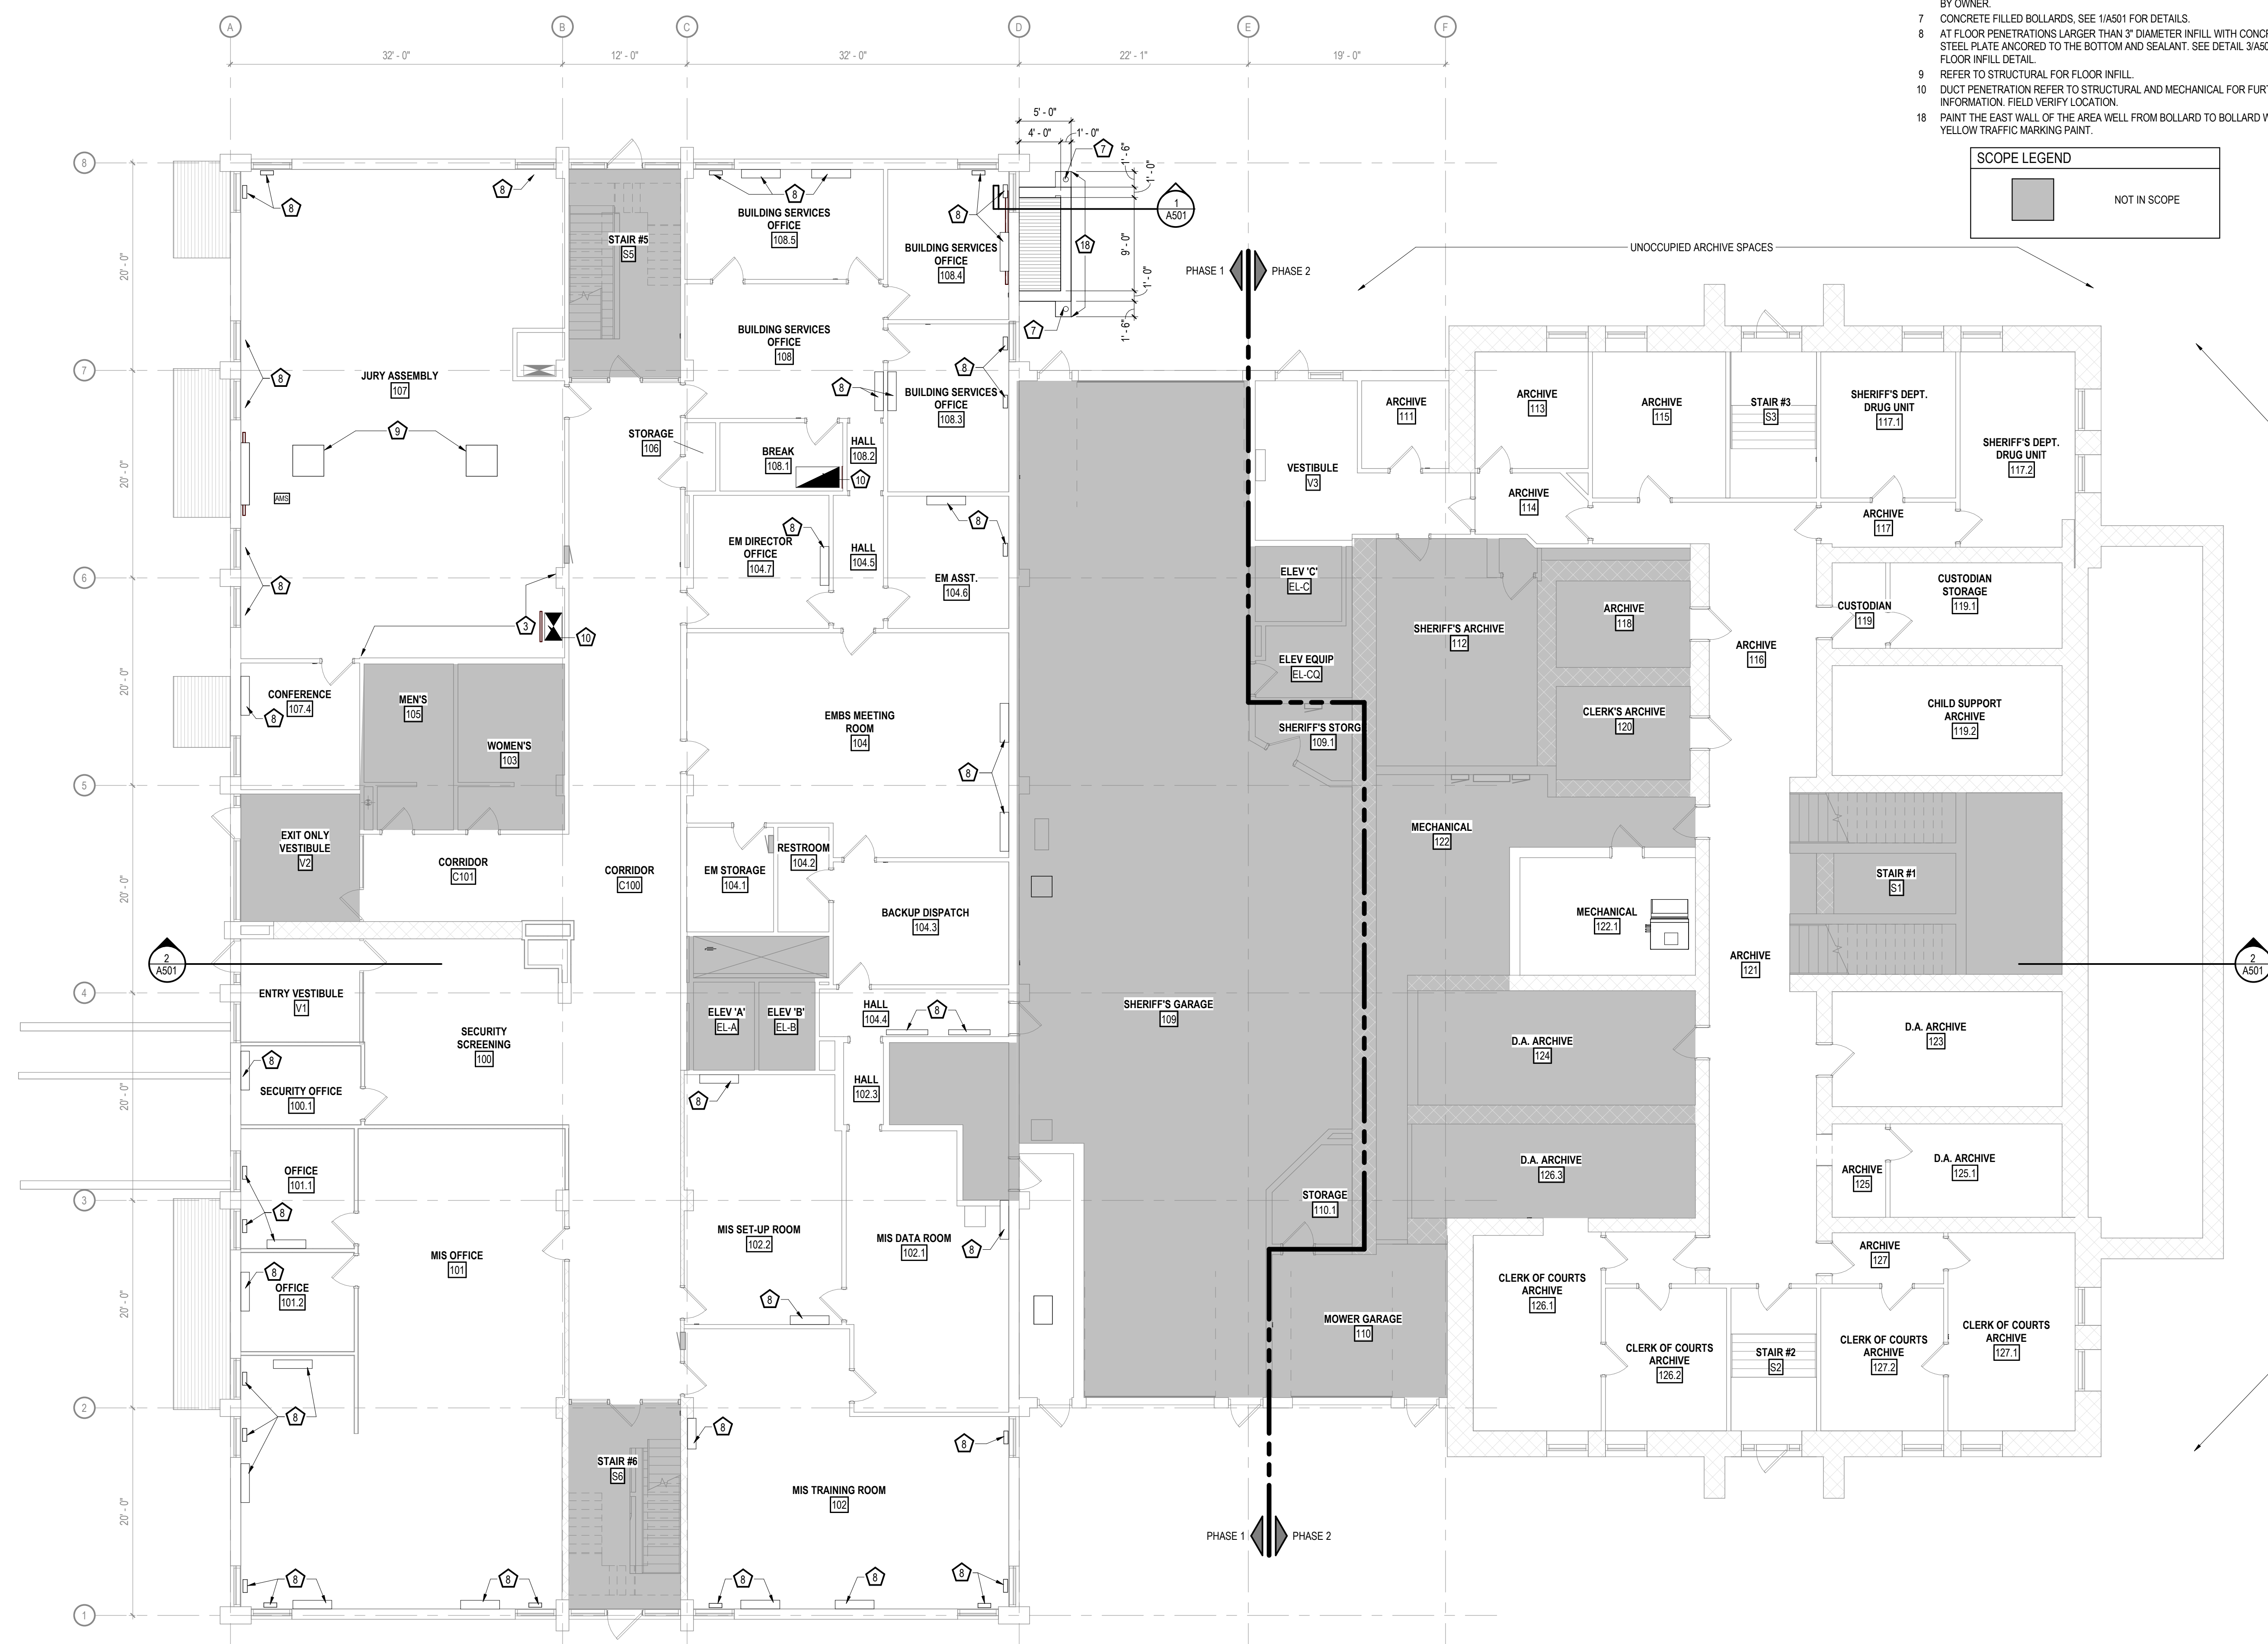

SCALE: 1/8" = 1'-0"

A201

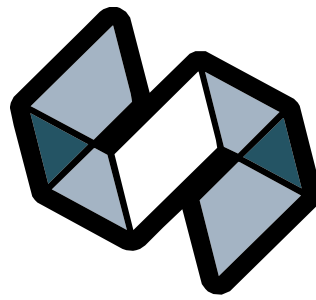

STRANG

ARCHITECTURE
ENGINEERING
INTERIOR DESIGN

MADISON, WI | WAUKESHA, WI

GENERAL FLOOR PLAN NOTES


- ALL DRAWINGS ARE OF EQUAL IMPORTANCE IN DEFINING THE WORK OF THE CONTRACT DOCUMENTS. REVIEW ALL DRAWINGS DURING THE BIDDING PERIOD AND BEFORE INSTALLATION OF WORK. PROMPTLY REPORT INCONSISTENCIES IN THE DRAWINGS TO THE ARCHITECT FOR CLARIFICATION.
- DO NOT SCALE DRAWINGS. THE DRAWINGS ARE NOT NECESSARILY TO SCALE - USE GIVEN DIMENSIONS. VERIFY ALL CONDITIONS AND DIMENSIONS PRIOR TO THE START OF CONSTRUCTION. ANY INCONSISTENCIES DISCOVERED BY THE CONTRACTOR SHALL BE REPORTED PROMPTLY TO THE ARCHITECT FOR CLARIFICATION BEFORE COMMENCING THE WORK. DIMENSIONS ARE GIVEN FROM FACE TO FACE OF WALLS. SEE WALL SECTIONS AND PARTITION TYPES FOR DETAILS.
- WHERE SPECIFIC DIMENSIONS, DETAILS, OR DESIGN INTENT CANNOT BE DETERMINED FROM DOCUMENTS, CONSULT THE ARCHITECT BEFORE PROCEEDING WITH WORK.
- PATCH, PREPARE, AND / OR RESTORE WORK SCHEDULED TO REMAIN THAT IS DAMAGED AS A RESULT OF DEMOLITION WORK. RESTORATION AND PATCHING WORK SHALL BE DONE IN A MANNER THAT MATCHES ADJACENT MATERIALS AND FINISHES. FIRE RATED WALLS TO BE RESTORED TO MAINTAIN REQUIRED FIRE RATINGS.
- PROTECT WORK IN PLACE DURING CONSTRUCTION.
- COORDINATE THE AVAILABILITY OF AREAS REQUIRING WORK WITH THE OWNER.
- REFER TO MECHANICAL, ELECTRICAL, AND STRUCTURAL DRAWINGS FOR ADDITIONAL WORK AND MODIFICATIONS REQUIRED FOR HVAC, ELECTRICAL, AND STRUCTURAL SYSTEMS.
- AT ALL NEW DUCT PENETRATIONS IN EXISTING STUD WALLS, FRAME OPENING AND REFINISH WALL TIGHT TO DUCT. SEAL DUCT TO WALL(S).
- AT ALL NEW PIPING PENETRATIONS IN EXISTING STUD WALLS, SEAL PIPING TO WALL(S).

SPECIFIC FLOOR PLAN NOTES

- AT FLOOR PENETRATIONS LARGER THAN 3" DIAMETER INFILL WITH CONCRETE, STEEL PLATE ANCHORED TO THE BOTTOM AND SEALANT. SEE DETAIL 34501 FOR FLOOR INFILL DETAIL.
- AT PIPE FLOOR PENETRATIONS LESS THAN 3", PACK WITH SOUND BATTS AND SEALANT AT BOTH SIDES OF SLAB.
- TOOTH IN MASONRY AROUND NEW DUCTWORK BLOCK OF SIMILAR WIDTH. REFER TO MECHANICAL FOR FURTHER INFORMATION ON DUCT PENETRATION(S). REFER TO STRUCTURAL FOR FURTHER INFORMATION ON LINTEL REQUIREMENTS.
- PATCH/REPAIR WALL FROM INSTALL OF MECHANICAL DUCTS.

SCOPE LEGEND

NOT IN SCOPE

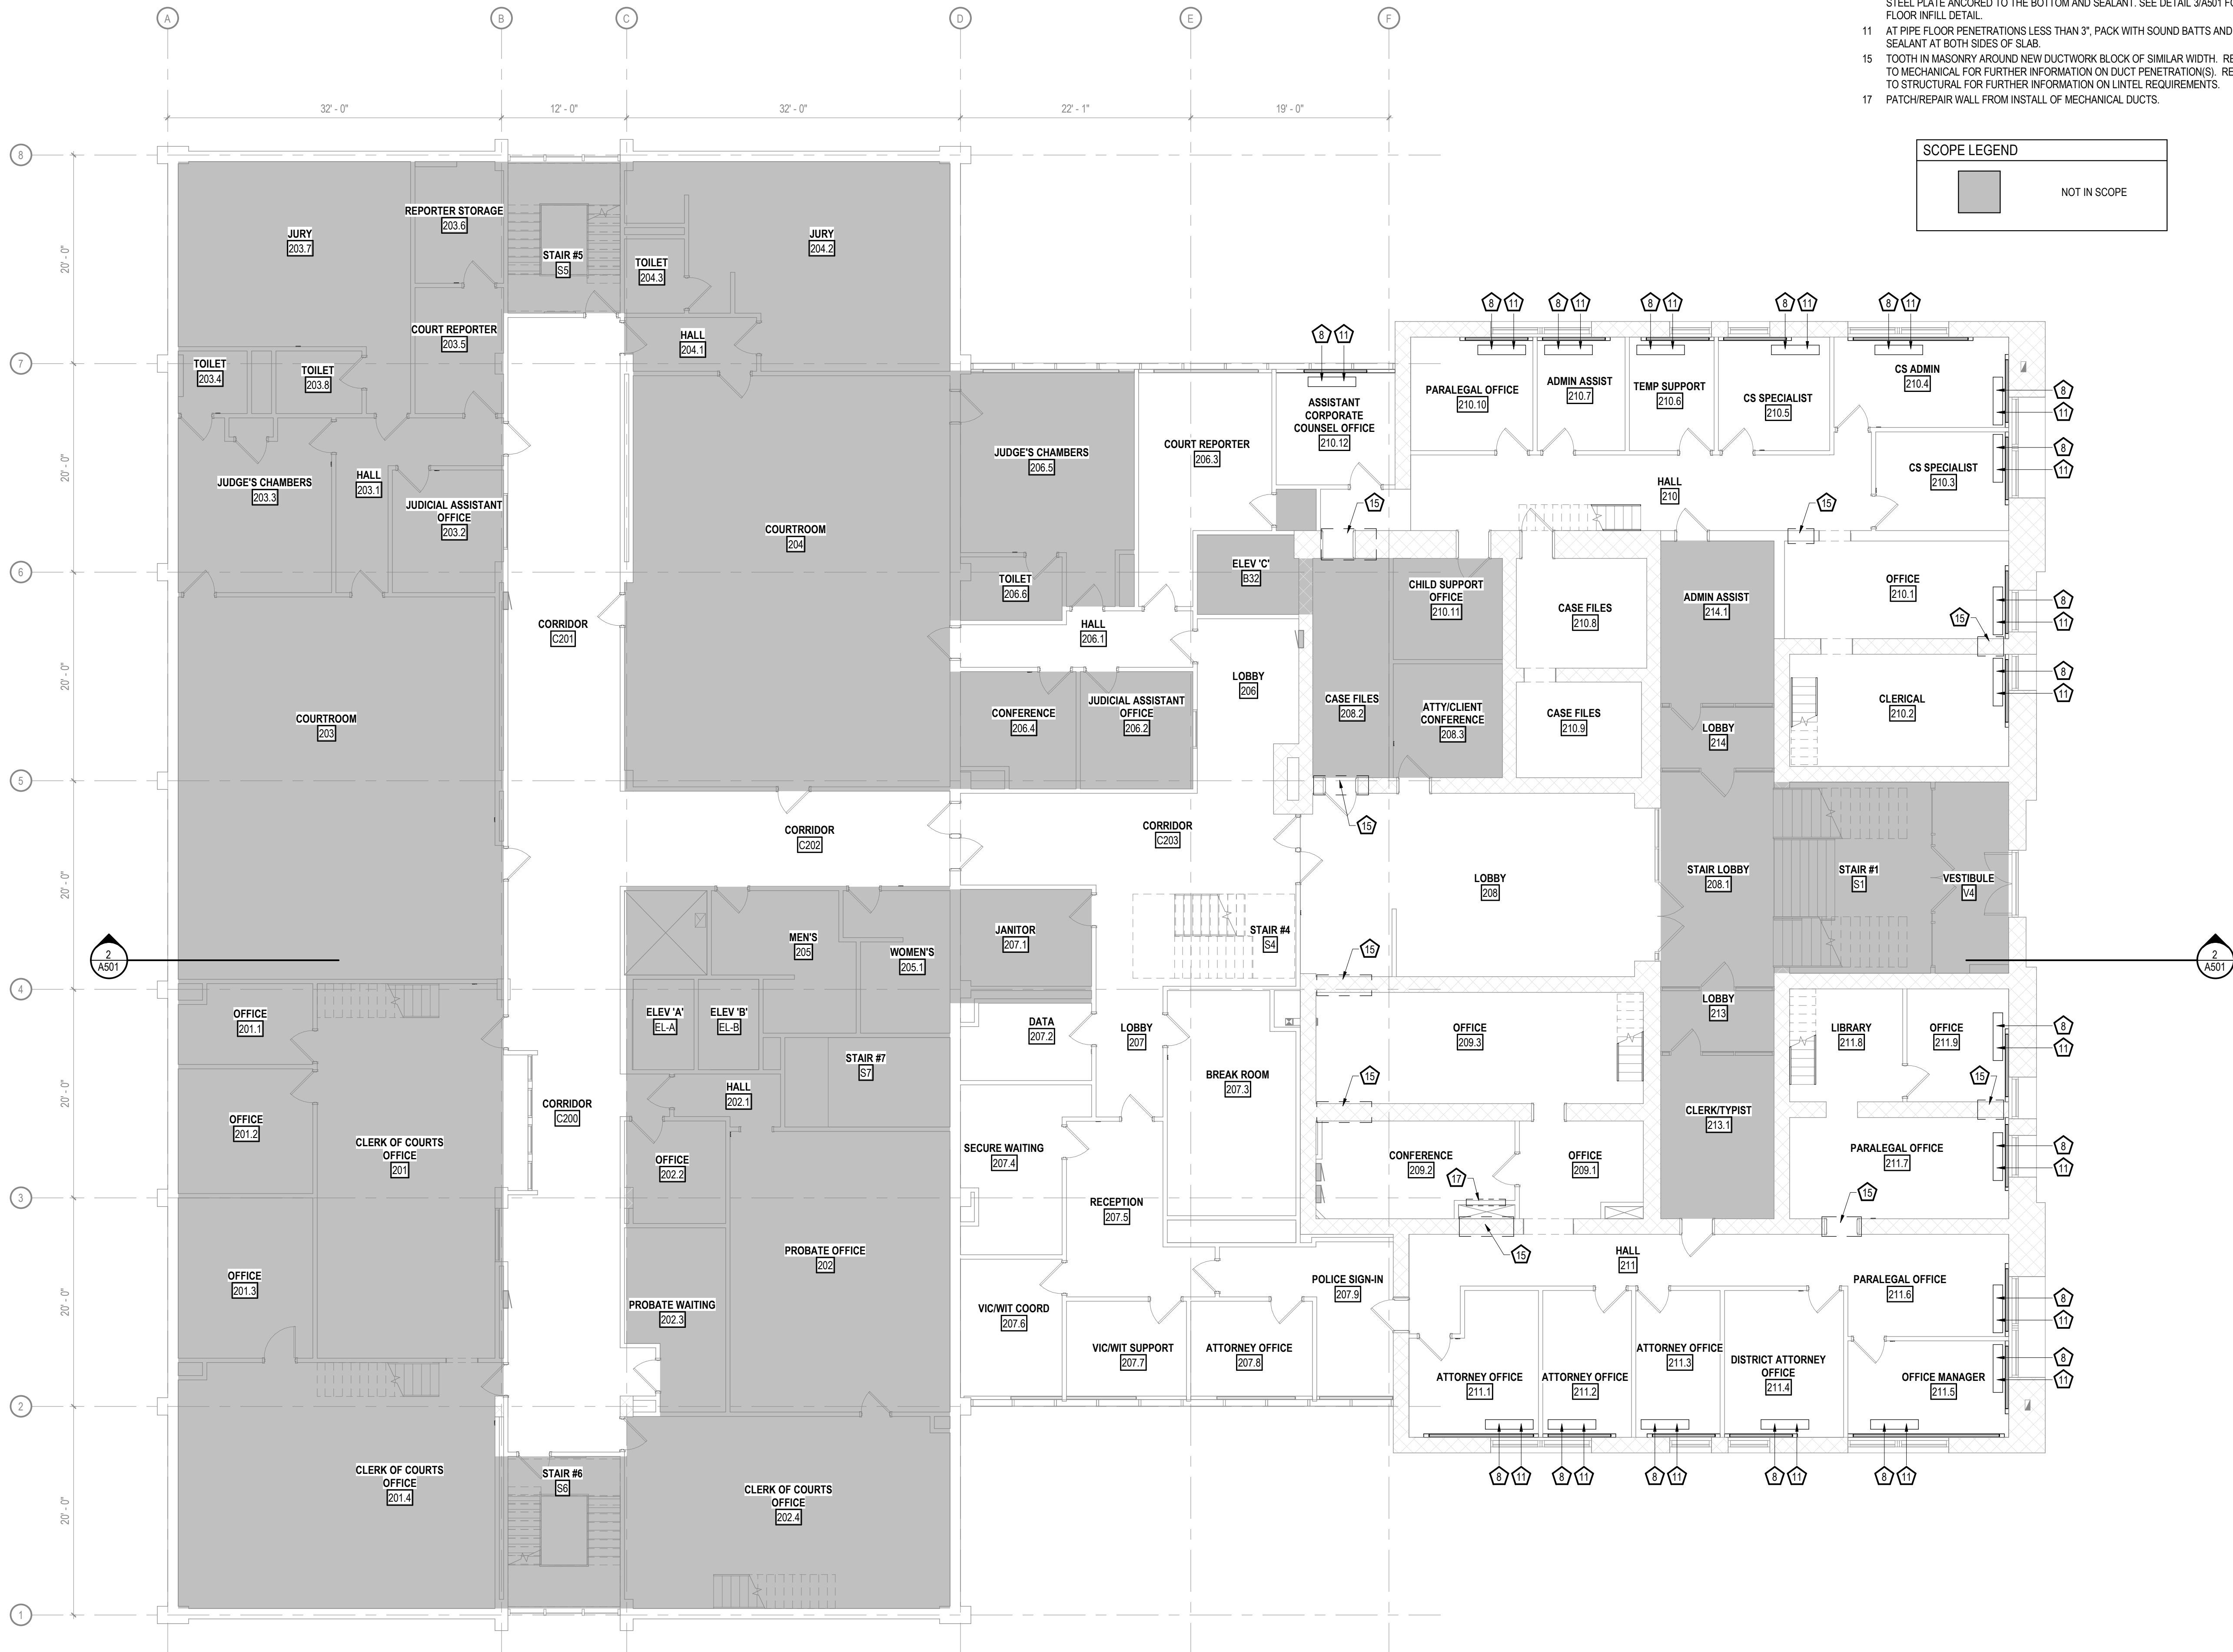

CONSTRUCTION
DOCUMENTS

ISSUED FOR
CONSTRUCTION

REVISIONS

No.	DESCRIPTION	DATE
-----	-------------	------

KEYPLAN (NOT TO SCALE)

COPYRIGHT STRANG, INC.	2026
DRAWING SET	CD
DATE	08/31/2026
PROJECT NO.	2025012

PROJECT TITLE


SAUK COUNTY
COURTHOUSE HVAC
AND LIGHTING
UPGRADES

515 OAK ST.
BARABOO, WI 53913

SHEET NAME

SECOND FLOOR PLAN
(PHASE 2)

SHEET NO.

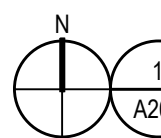


SECOND FLOOR PLAN

SCALE: 1/8" = 1'-0"

A202

GENERAL ROOF PLAN NOTES

- REFER TO OTHER DRAWINGS IN PLAN SET FOR ADDITIONAL INFORMATION AND COORDINATION.
 - VERIFY EXISTING CONDITIONS AT THE START OF ROOFING WORK TO CONFIRM DESIGN INTENT SHOWN ON PLANS.
 - NOTIFY ARCHITECT OF ANY FIELD DISCREPANCIES PRIOR TO THE START OF CONSTRUCTION SHOWN ON PLAN.
 - PROVIDE TAPERED INSULATION CRICKETS AT EQUIPMENT CURBS FOR POSITIVE DRAINAGE TO ROOF DRAINS AND SCUPPERS.
 - REFER TO MECHANICAL AND ELECTRICAL DRAWINGS FOR LOCATIONS OF ROOF PENETRATIONS.
 - COMPLETE ROOFING WORK PER ROOFING MANUFACTURER'S STANDARD DETAILS TO MAINTAIN ROOFING MANUFACTURER'S WARRANTY.
 - ANY ROOF MODIFICATIONS/PATCHING TO BE IN ACCORDANCE WITH LONG LIFE INC. FIRESTONE ROOFING SYSTEM WARRANTY REQUIREMENTS AND MATCHING EXISTING ROOFING SYSTEM.
- FIRESTONE MAY BE CONTACTED AT:
200 4th Avenue South, Nashville, TN 37201
1-800-428-4442
www.firestoneroofing.com

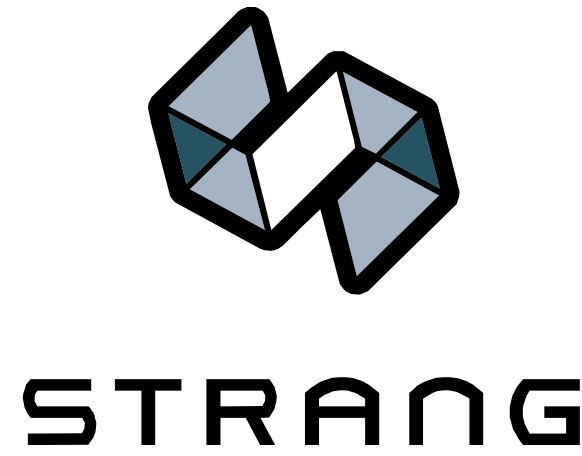


ARCHITECTURE
ENGINEERING
INTERIOR DESIGN

MADISON, WI | WAUKESHA, WI

SPECIFIC ROOF PLAN NOTES

- PATCH EXISTING ROOF: 60 MIL FIRESTONE FULLY ADHERED ROOF ON RIGID INSULATION. REFER TO STRUCTURAL FOR FURTHER DIRECTION ON INFILLING THE ROOF FRAMING.
- VIAL MAY REQUIRE TEMPORARY REMOVAL AND REINSTALLATION FOR MECHANICAL INSTALL.
- PATCH PENTHOUSE METAL WALL PANEL AS REQUIRED. REFER TO MECHANICAL FOR FURTHER INFORMATION.
- REFER TO STRUCTURAL FOR FLOOR INFILL SCOPE.
- 4" HIGH HOUSEKEEPING PAD. DIMENSIONS ON PLAN ARE APPROXIMATE. COORDINATE FINAL SIZE AND LOCATION WITH APPROVED EQUIPMENT AND INSTALLING CONTRACTORS.

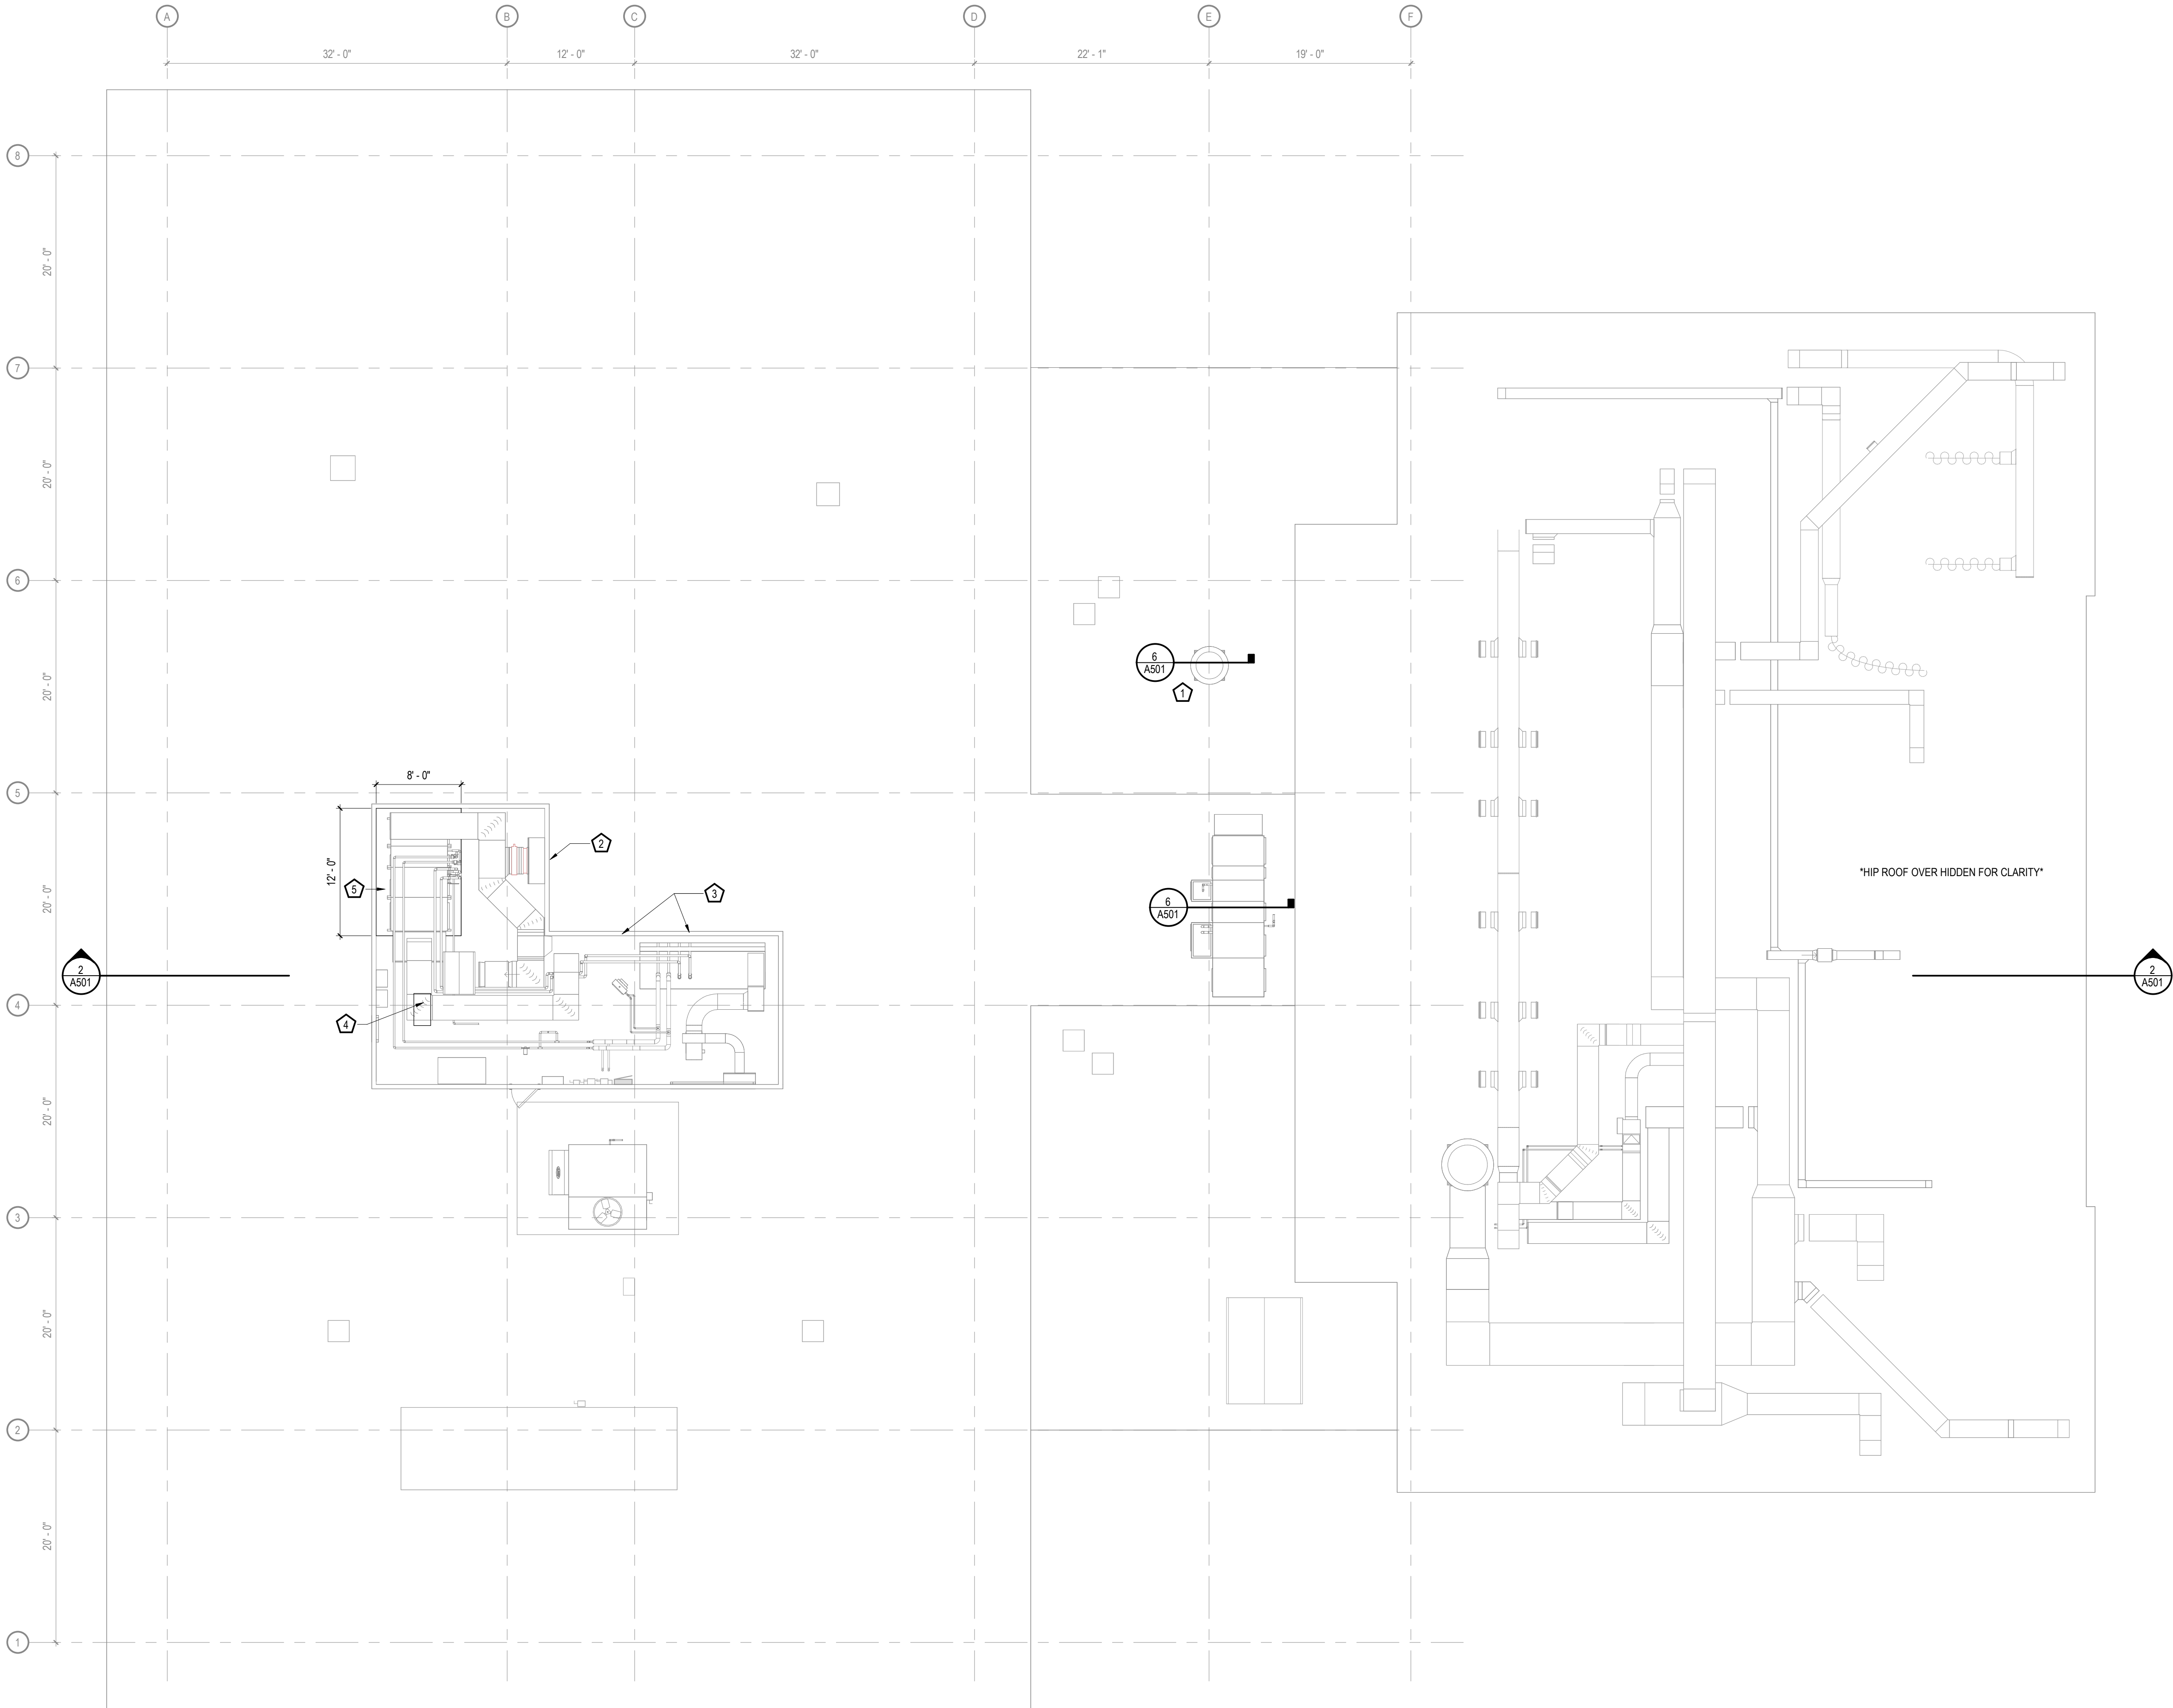

CONSTRUCTION
DOCUMENTS

ISSUED FOR
CONSTRUCTION

REVISIONS		
No.	DESCRIPTION	DATE

KEYPLAN (NOT TO SCALE)

COPYRIGHT STRANG, INC.	2026
DRAWING SET	CD
DATE	08/31/2026
PROJECT NO.	2025012

PROJECT TITLE


SAUK COUNTY
COURTHOUSE HVAC
AND LIGHTING
UPGRADES

515 OAK ST.
BARABOO, WI 53913

SHEET NAME

ROOF PLAN (PHASE 3)

SHEET NO.

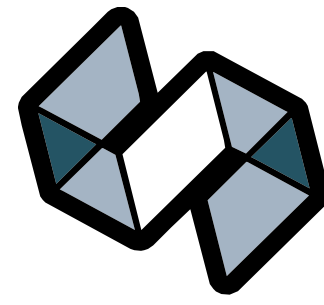

STRANG

ARCHITECTURE
ENGINEERING
INTERIOR DESIGN

MADISON, WI | WAUKESHA, WI

GENERAL CEILING PLAN NOTES

- MECHANICAL AND ELECTRICAL FIXTURES SHOWN FOR COORDINATION ONLY. REFER TO MECHANICAL AND ELECTRICAL DRAWINGS FOR ADDITIONAL INFORMATION.
- INSTALL NEW ACP CEILING SYSTEMS AT EXISTING CEILING HEIGHTS.
- ANY CEILINGS REQUIRING PAINT TOUCH UP OR PATCH: PT-1 SHERWIN WILLIAMS WHITE SHADOW FLAT SHEEN.

SPECIFIC REFLECTED CEILING PLAN NOTES

- REINSTALL TEMPORARILY REMOVED PORTION(S) OF EXISTING ACP.
- NEW ACP CEILING SYSTEM: 2x2 CERTAINTED CASHMERE 15/16" REVEAL EDGE (REGULAR) TILE, WHITE. 15/16" EXPOSED TEE SUSPENSION SYSTEM, WHITE.
- NEW ACP CEILING SYSTEM: 2x2 CERTAINTED KNOX10 15/16" REVEAL EDGE (REGULAR) TILE, WHITE. 15/16" EXPOSED TEE SUSPENSION SYSTEM, WHITE.

CEILING PLAN MATERIAL LEGEND

	GYPSUM BOARD CEILING		2x2 SQUARE RECESSED DOWNLIGHT. HALF SHADING INDICATES LUMINAIRE ON EMERGENCY LIGHTING. MEDIAL LINES INDICATE ORIENTATION.		2x2 SQUARE RECESSED DOWNLIGHT. HALF SHADING INDICATES LUMINAIRE ON EMERGENCY LIGHTING. MEDIAL LINES INDICATE ORIENTATION.
	2' x 2' ACOUSTICAL CEILING PANELS		4' INDUSTRIAL LUMINAIRE. FILLED CIRCLE INDICATES LUMINAIRE ON EMERGENCY LIGHTING.		LINEAR PENDANT OR RECESSED LIGHT
	2' x 4' ACOUSTICAL CEILING PANELS		ROUND RECESSED DOWNLIGHT. SHADING INDICATES LUMINAIRE ON EMERGENCY LIGHTING.		SUPPLY AIR DIFFUSER
	EXIT LIGHT		SQUARE RECESSED DOWNLIGHT. SHADING INDICATES LUMINAIRE ON EMERGENCY LIGHTING.		RETURN AIR GRILLE
					EXHAUST GRILLE
					LINEAR DIFFUSER

SCOPE LEGEND

	NOT IN SCOPE
--	--------------

CONSTRUCTION
DOCUMENTS

ISSUED FOR
CONSTRUCTION

REVISIONS

No.	DESCRIPTION	DATE
-----	-------------	------

KEYPLAN (NOT TO SCALE)

COPYRIGHT STRANG, INC.	2026
DRAWING SET	CD
DATE	08/31/2026
PROJECT NO.	2025012

PROJECT TITLE


SAUK COUNTY
COURTHOUSE HVAC
AND LIGHTING
UPGRADES

515 OAK ST.
BARABOO, WI 53913

SHEET NAME

BASEMENT
REFLECTED CEILING
PLAN (PHASE 1)

SHEET NO.

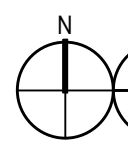

BASEMENT REFLECTED CEILING PLAN

SCALE: 1/8" = 1'-0"

A300




MADISON, WI | WAUKESHA, WI

1 MECHANICAL AND ELECTRICAL FIXTURES SHOWN FOR COORDINATION ONLY. REFER
TO MECHANICAL AND ELECTRICAL DRAWINGS FOR ADDITIONAL INFORMATION.

2 INSTALL NEW ACP CEILING SYSTEMS AT EXISTING CEILING HEIGHTS.

3 ANY CEILINGS REQUIRING PAINT TOUCH UP OR PATCH. PT-1 SHERWIN WILLIAMS WHITE
SHADOW FLAT SHEEN.

2 REINSTALL TEMPORARILY REMOVED PORTION(S) OF EXISTING ACP.
3 NEW ACP CEILING SYSTEM: 2x2 CERTAINTED CASHMERE 15/16" REVEAL EDGE (REGULAR) TILE, WHITE. 15/16" EXPOSED TEE SUSPENSION SYSTEM, WHITE

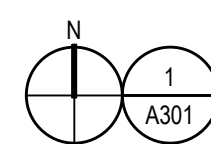

SCALE: 1/8" = 1'-0"

**ISSUED FOR
CONSTRUCTION**

REVISIONS		
No.	DESCRIPTION	DATE

KEYPLAN (NOT TO SCALE)

COPYRIGHT STRANG, INC.	2026
DRAWING SET	CD
DATE	08/31/2026
PROJECT NO.	2025012

PROJECT TITLE


515 OAK ST.
BARABOO, WI 53913

SHEET NAME

FIRST FLOOR
REFLECTED CEILING
PLAN (PHASES 1 & 2)

SHEET NO.

A301

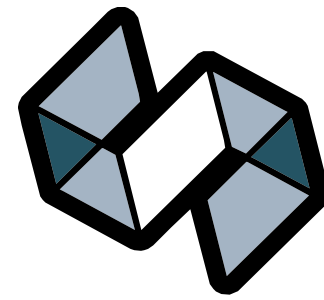

STRANG

ARCHITECTURE
ENGINEERING
INTERIOR DESIGN

MADISON, WI | WAUKESHA, WI

GENERAL CEILING PLAN NOTES

- MECHANICAL AND ELECTRICAL FIXTURES SHOWN FOR COORDINATION ONLY. REFER TO MECHANICAL AND ELECTRICAL DRAWINGS FOR ADDITIONAL INFORMATION.
- INSTALL NEW ACP CEILING SYSTEMS AT EXISTING CEILING HEIGHTS.
- ANY CEILINGS REQUIRING PAINT TOUCH UP OR PATCH: PT-1 SHERWIN WILLIAMS WHITE SHADOW FLAT SHEEN.

SPECIFIC REFLECTED CEILING PLAN NOTES

- PATCH/REPAIR WALL FROM INSTALL OF MECHANICAL DUCTS.
- REINSTALL TEMPORARILY REMOVED PORTION(S) OF EXISTING ACP.
- NEW ACP CEILING SYSTEM: 2x2 CERTAINTED CASHMERE 15/16" REVEAL EDGE (REGULAR) TILE, WHITE. 15/16" EXPOSED TEE SUSPENSION SYSTEM, WHITE.
- EXISTING GYPSUM BOARD CEILING, PAINT, SHERWIN WILLIAMS WHITE SHADOW FLAT SHEEN.

SCOPE LEGEND

NOT IN SCOPE

CONSTRUCTION
DOCUMENTS

ISSUED FOR
CONSTRUCTION

REVISIONS

No. DESCRIPTION DATE

KEYPLAN (NOT TO SCALE)

COPYRIGHT STRANG, INC. 2026

DRAWING SET CD

DATE 08/31/2026

PROJECT NO. 2025012

PROJECT TITLE

SAUK COUNTY
COURTHOUSE HVAC
AND LIGHTING
UPGRADES

515 OAK ST.
BARABOO, WI 53913



SHEET NAME

SECOND FLOOR
REFLECTED CEILING
PLAN (PHASE 2)

SHEET NO.

CEILING PLAN MATERIAL LEGEND


	GYPSUM BOARD CEILING		2x2 SQUARE RECESSED DOWNLIGHT. HALF SHADING INDICATES LUMINAIRE ON EMERGENCY LIGHTING. MEDIAL LINES INDICATE ORIENTATION.		2x2 SQUARE RECESSED DOWNLIGHT. HALF SHADING INDICATES LUMINAIRE ON EMERGENCY LIGHTING. MEDIAL LINES INDICATE ORIENTATION.
	2' x 2' ACOUSTICAL CEILING PANELS		4' INDUSTRIAL LUMINAIRE. FILLED CIRCLE INDICATES LUMINAIRE ON EMERGENCY LIGHTING.		LINEAR PENDANT OR RECESSED LIGHT
	2' x 4' ACOUSTICAL CEILING PANELS		ROUND RECESSED DOWNLIGHT. SHADING INDICATES LUMINAIRE ON EMERGENCY LIGHTING.		SUPPLY AIR DIFFUSER
	EXIT LIGHT		SQUARE RECESSED DOWNLIGHT. SHADING INDICATES LUMINAIRE ON EMERGENCY LIGHTING.		RETURN AIR GRILLE
					EXHAUST GRILLE
					LINEAR DIFFUSER

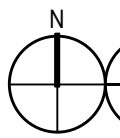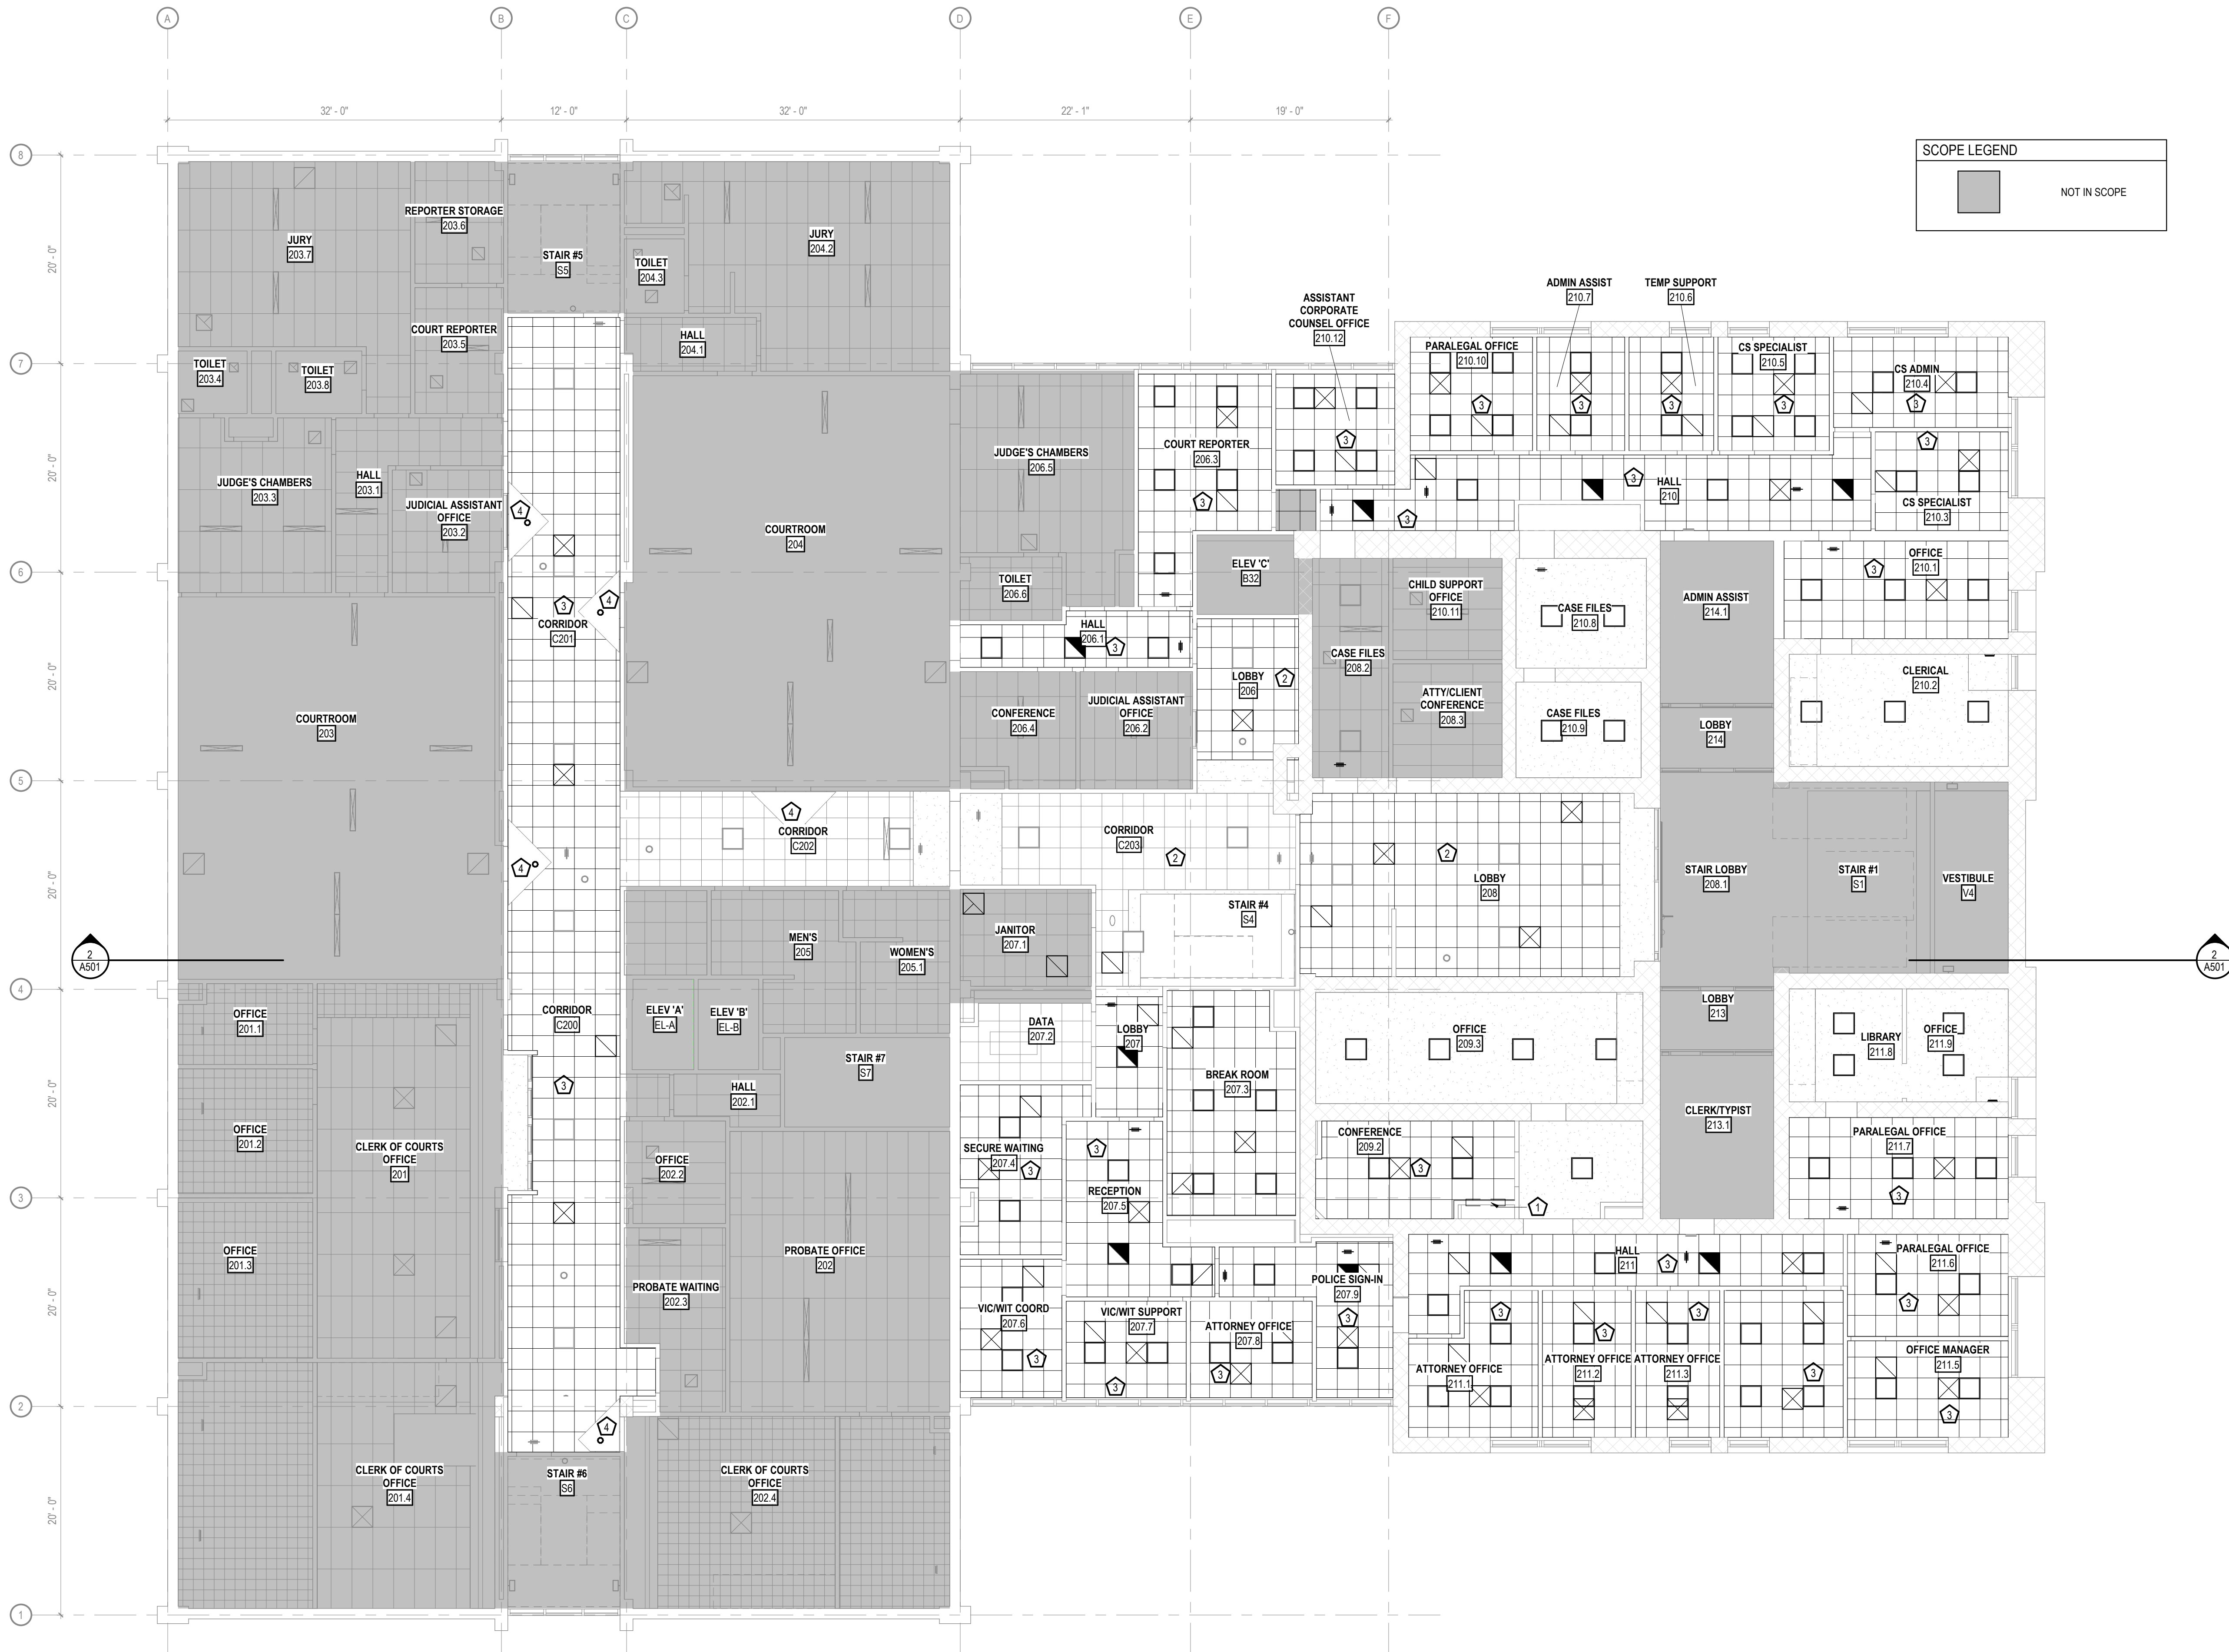

SECOND FLOOR REFLECTED CEILING PLAN

SCALE: 1/8" = 1'-0"

A302

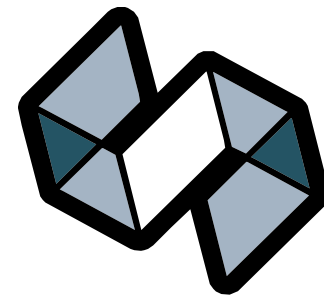

STRANG

ARCHITECTURE
ENGINEERING
INTERIOR DESIGN

MADISON, WI | WAUKESHA, WI

GENERAL CEILING PLAN NOTES

- MECHANICAL AND ELECTRICAL FIXTURES SHOWN FOR COORDINATION ONLY. REFER TO MECHANICAL AND ELECTRICAL DRAWINGS FOR ADDITIONAL INFORMATION.
- INSTALL NEW ACP CEILING SYSTEMS AT EXISTING CEILING HEIGHTS.
- ANY CEILINGS REQUIRING PAINT TOUCH UP OR PATCH: PT-1 SHERWIN WILLIAMS WHITE SHADOW FLAT SHEEN.

SPECIFIC REFLECTED CEILING PLAN NOTES



- PATCH/REPAIR WALL FROM INSTALL OF MECHANICAL DUCTS.
- NEW ACP CEILING SYSTEM: 2x2 CERTAINTED CASHMERE 15/16" REVEAL EDGE (REGULAR) TILE, WHITE. 15/16" EXPOSED TEE SUSPENSION SYSTEM, WHITE
- NEW ACP CEILING SYSTEM: 2x2 CERTAINTED ADAGIO 15/16" REVEAL EDGE (REGULAR) TILE, WHITE. 15/16" EXPOSED TEE SUSPENSION SYSTEM, WHITE

CEILING PLAN MATERIAL LEGEND

	GYPSUM BOARD CEILING		2x2' SQUARE RECESSED DOWNLIGHT. HALF SHADING INDICATES LUMINAIRE ON EMERGENCY LIGHTING. MEDIAL LINES INDICATE ORIENTATION.		2x2' SQUARE RECESSED DOWNLIGHT. HALF SHADING INDICATES LUMINAIRE ON EMERGENCY LIGHTING. MEDIAL LINES INDICATE ORIENTATION.
	2' x 2' ACOUSTICAL CEILING PANELS		4' INDUSTRIAL LUMINAIRE. FILLED CIRCLE INDICATES LUMINAIRE ON EMERGENCY LIGHTING.		LINEAR PENDANT OR RECESSED LIGHT
	2' x 4' ACOUSTICAL CEILING PANELS		ROUND RECESSED DOWNLIGHT. SHADING INDICATES LUMINAIRE ON EMERGENCY LIGHTING.		SUPPLY AIR DIFFUSER
	EXIT LIGHT		SQUARE RECESSED DOWNLIGHT. SHADING INDICATES LUMINAIRE ON EMERGENCY LIGHTING.		RETURN AIR GRILLE
					EXHAUST GRILLE
					LINEAR DIFFUSER

SCOPE LEGEND

NOT IN SCOPE

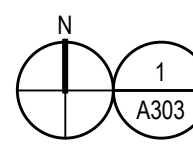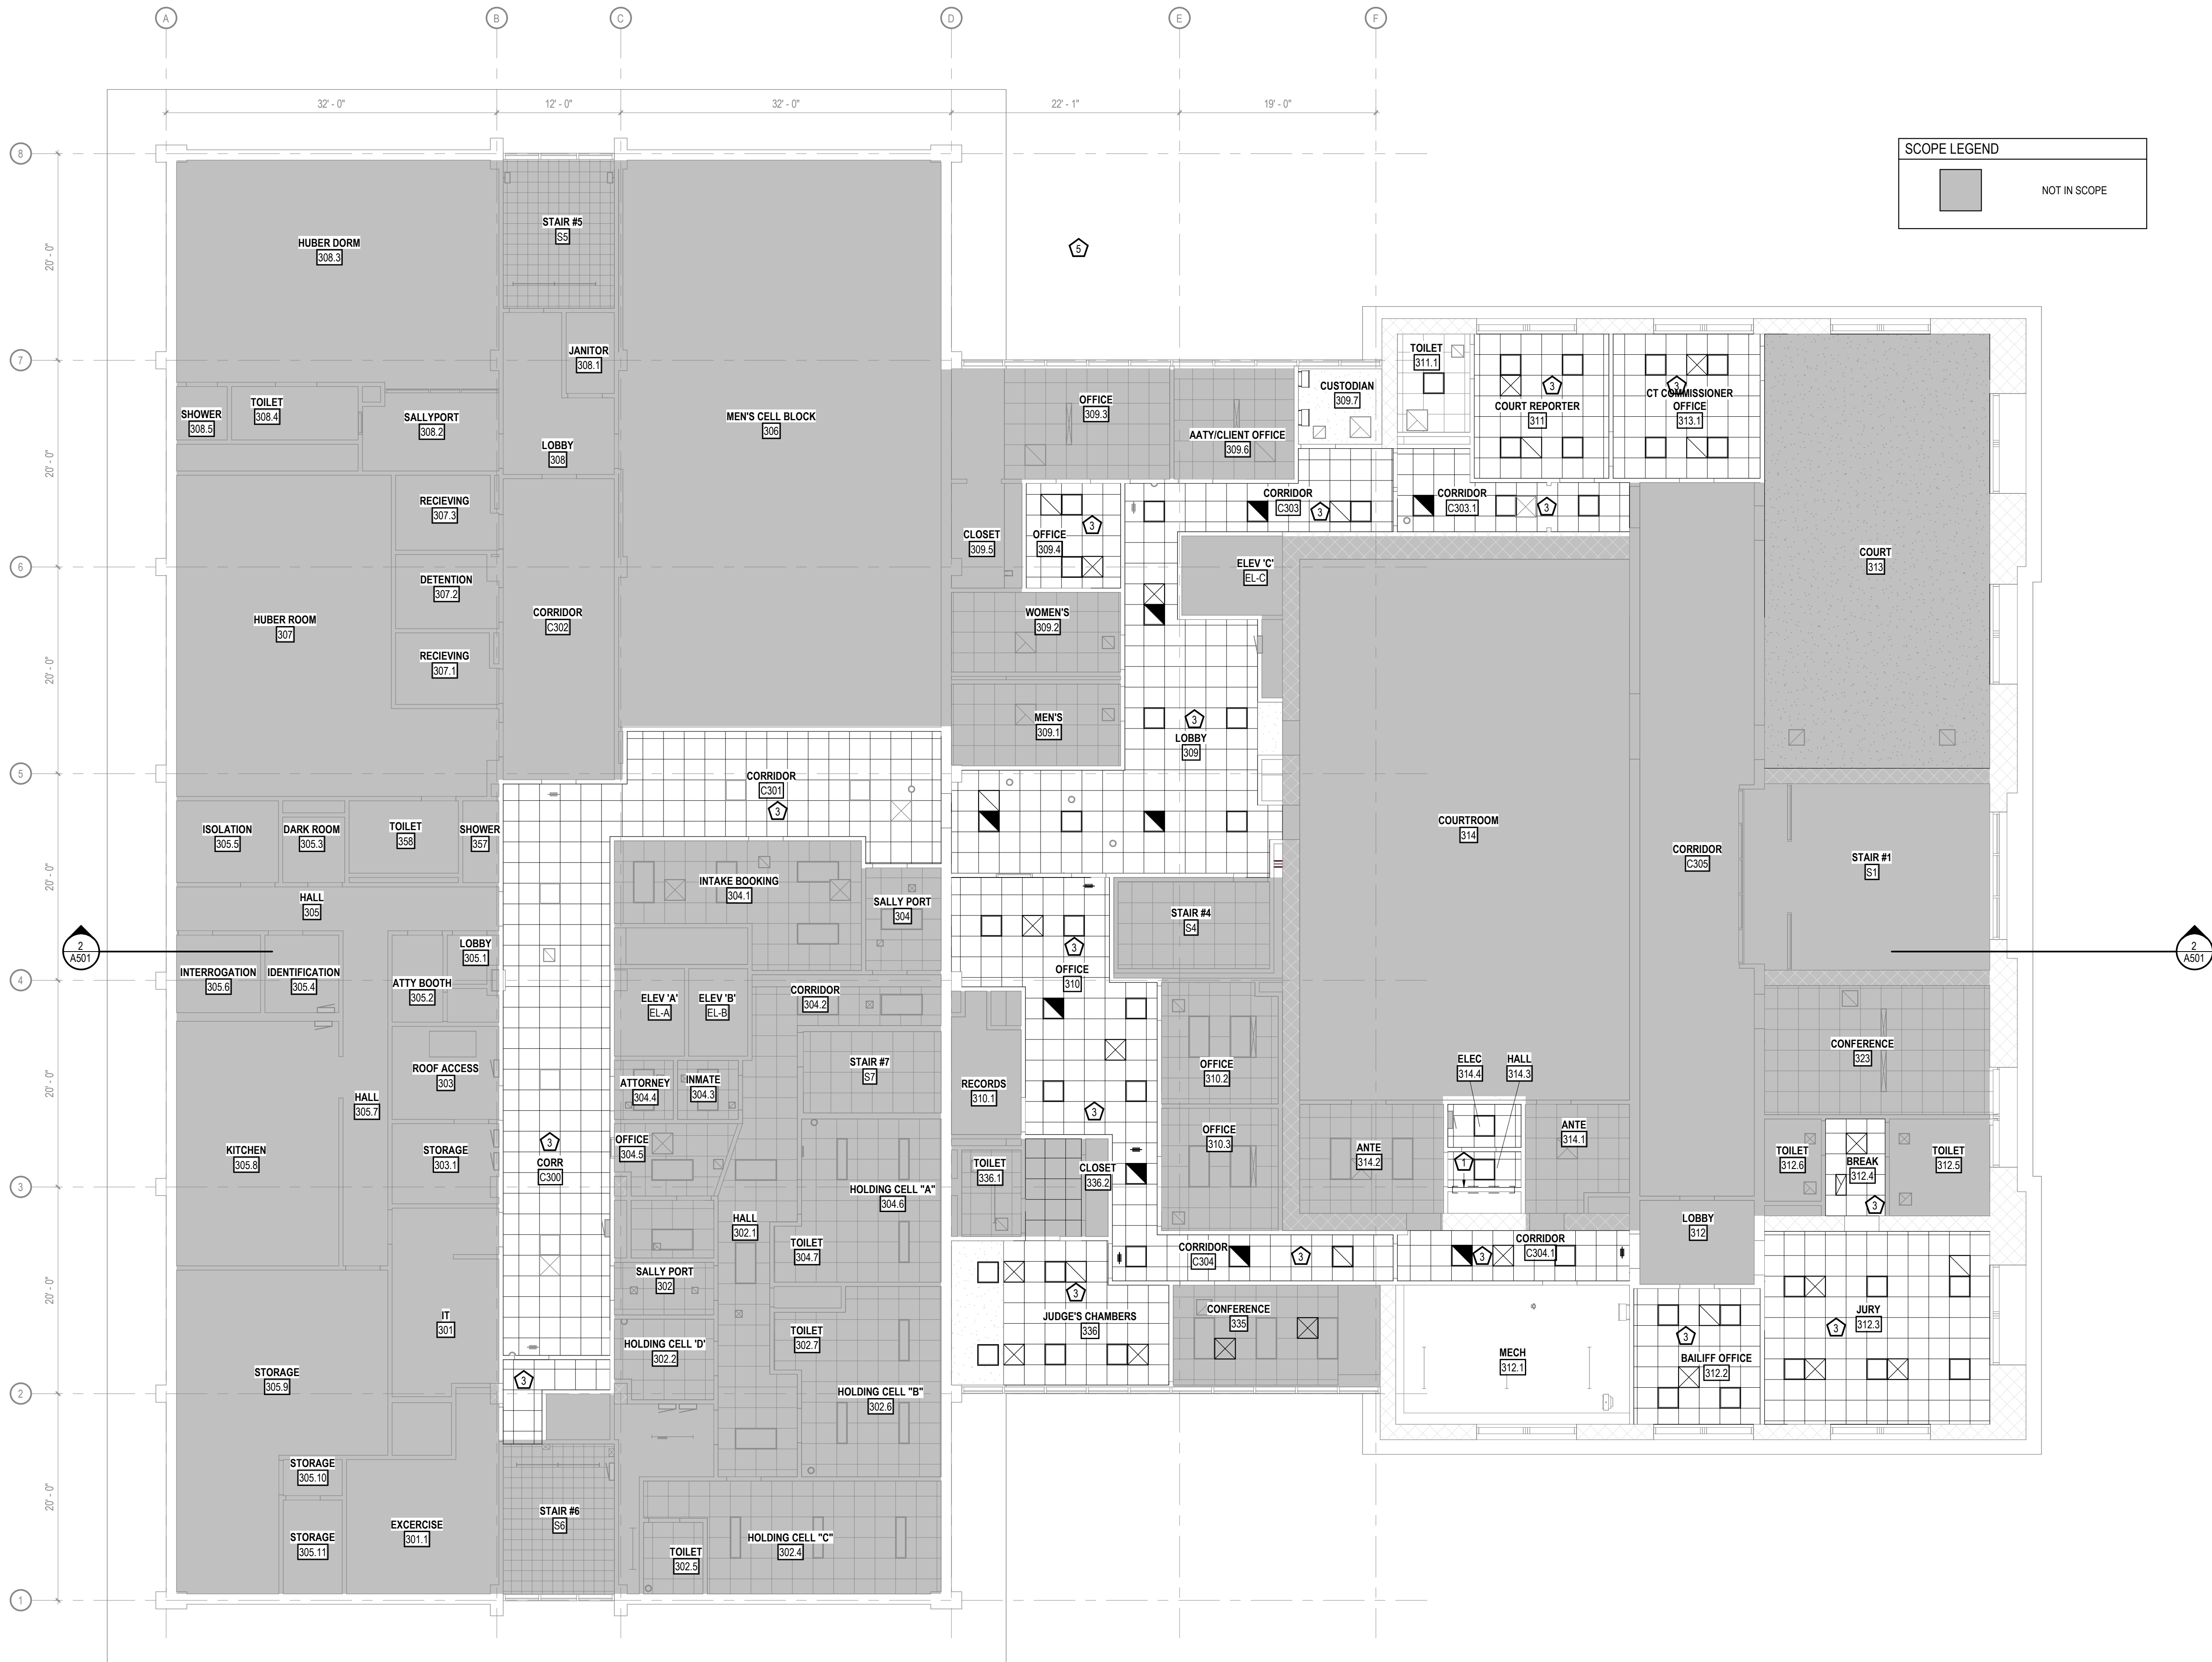

THIRD FLOOR REFLECTED CEILING PLAN

SCALE: 1/8" = 1'-0"

CONSTRUCTION
DOCUMENTS

ISSUED FOR
CONSTRUCTION

REVISIONS

No. DESCRIPTION DATE

KEYPLAN (NOT TO SCALE)

COPYRIGHT STRANG, INC. 2026

DRAWING SET CD

DATE 08/31/2026

PROJECT NO. 2025012

PROJECT TITLE

SAUK COUNTY
COURTHOUSE HVAC
AND LIGHTING
UPGRADES


515 OAK ST.
BARABOO, WI 53913

SHEET NAME


THIRD FLOOR
REFLECTED CEILING
PLAN (PHASE 3)

SHEET NO.


A303

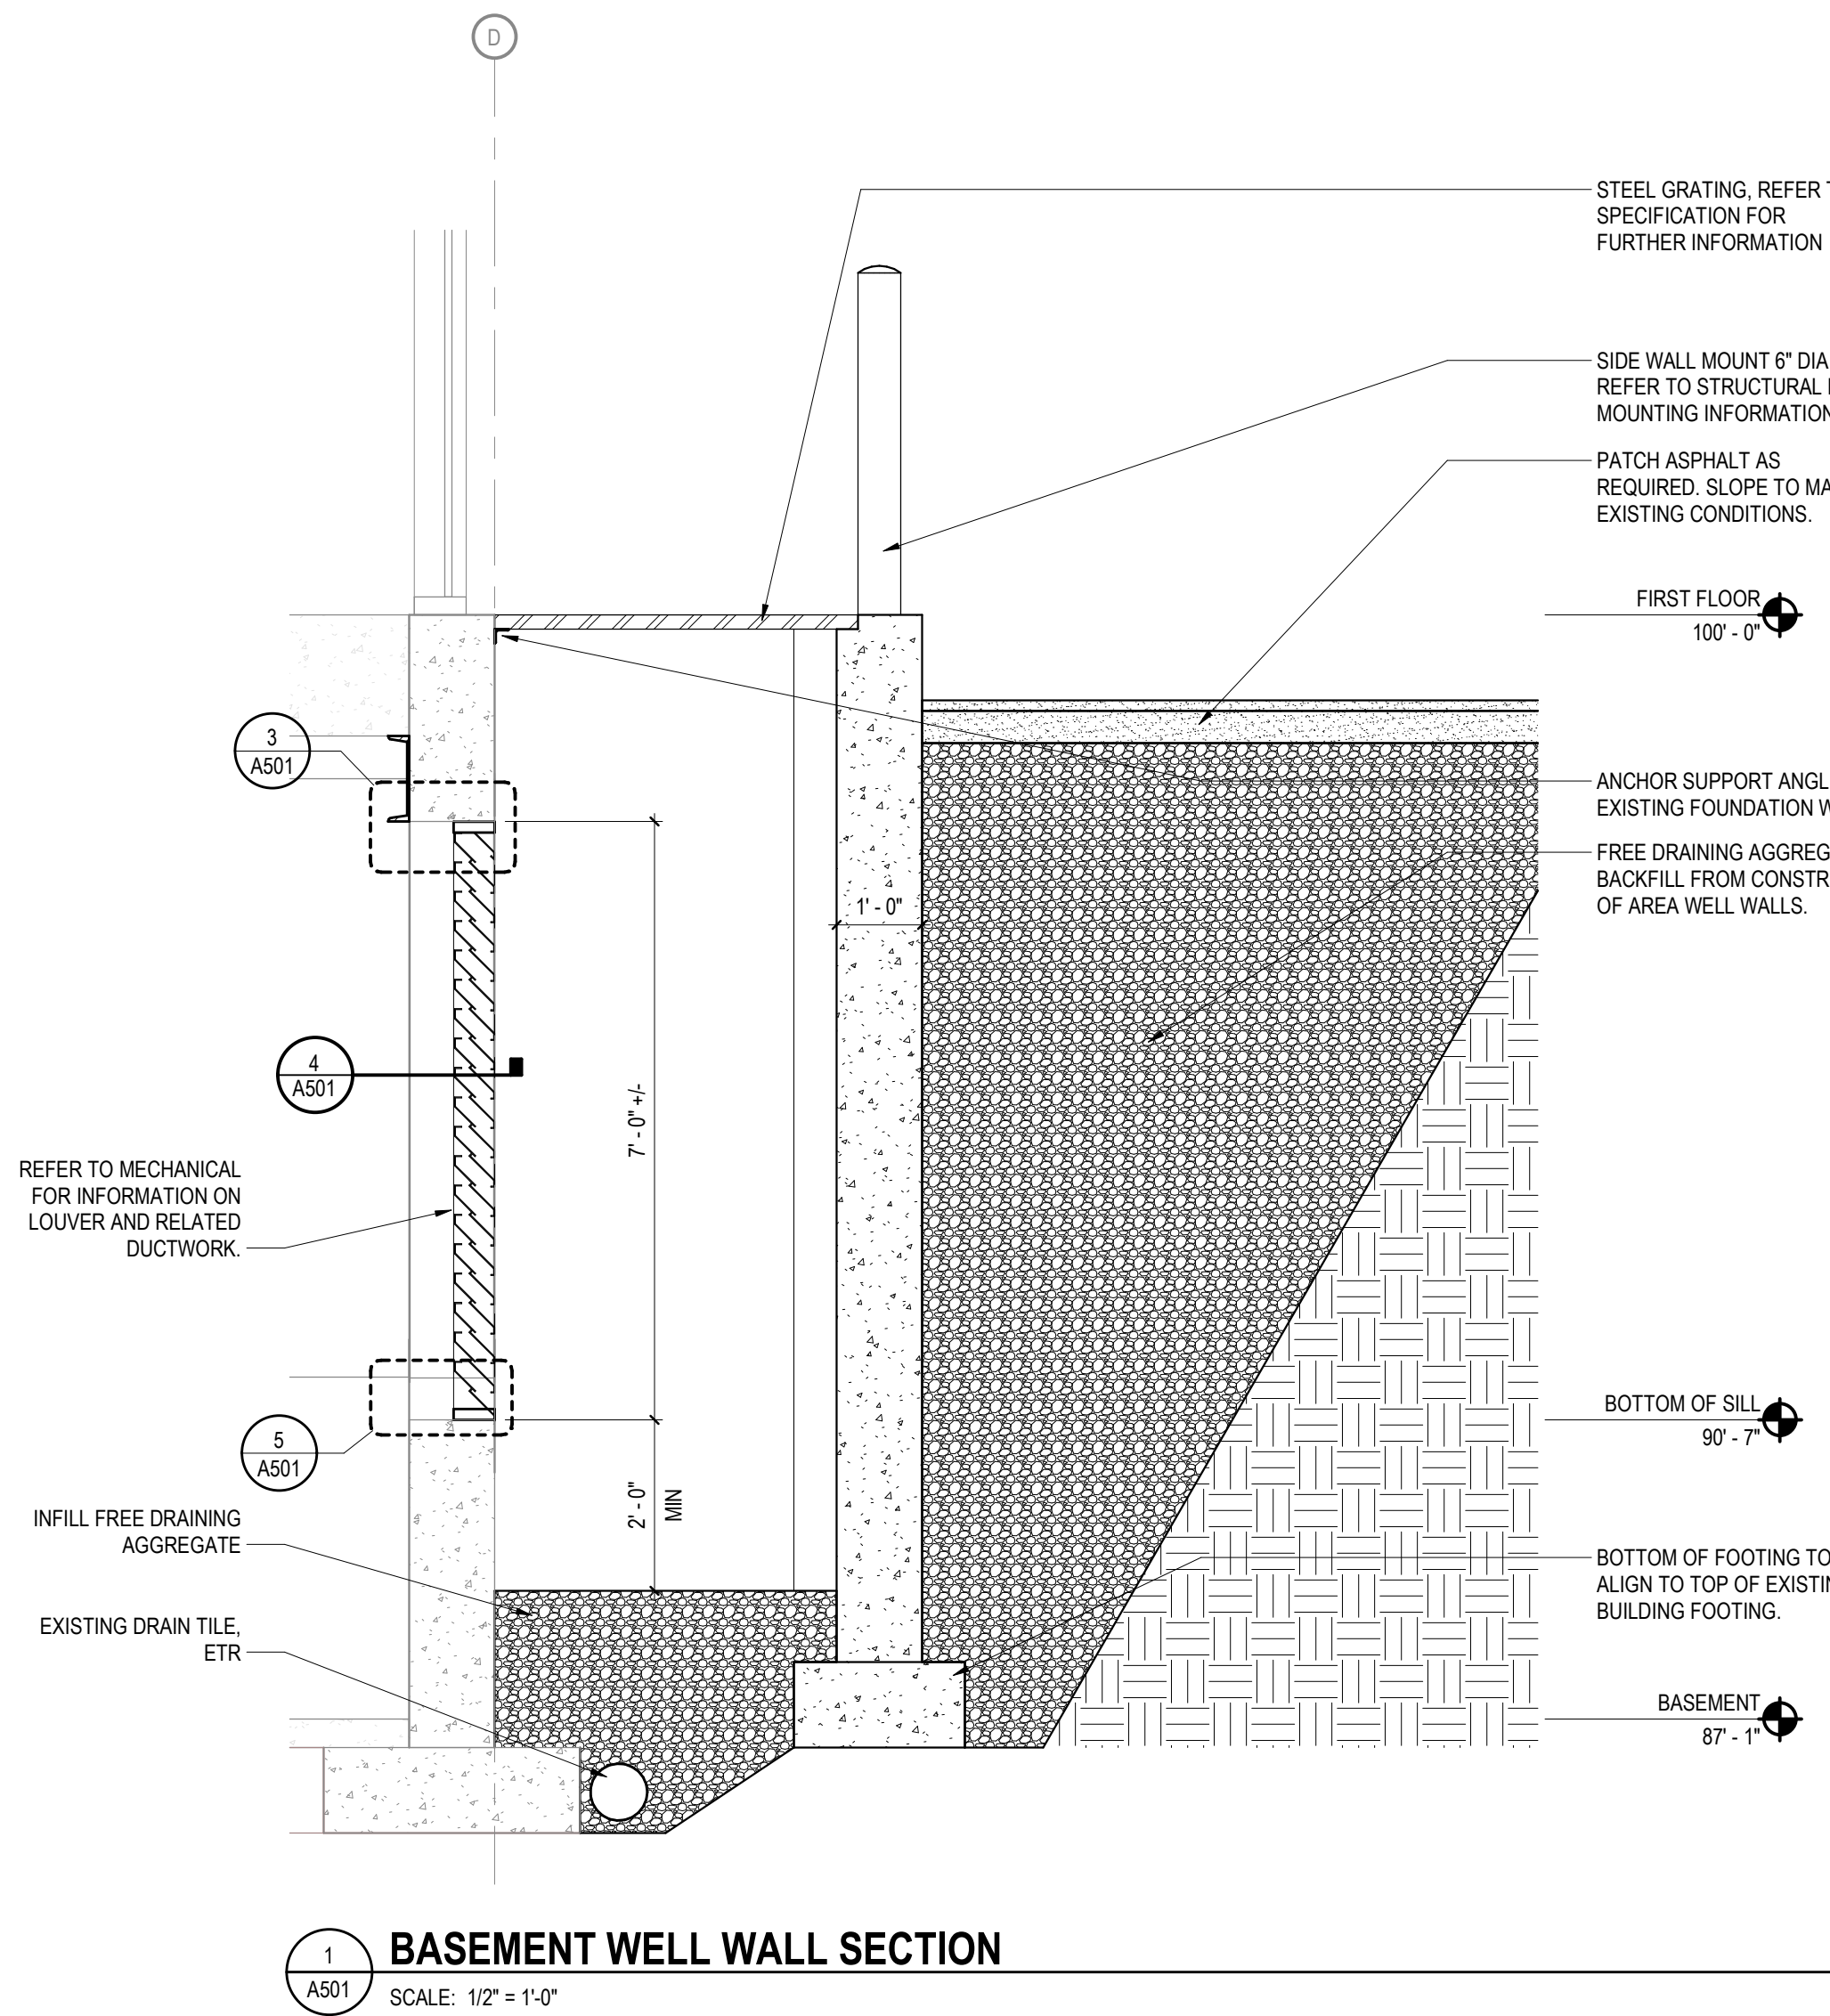


3 LOUVER HEAD AT FOUNDATION WALL
SCALE: 3" = 1'-0"

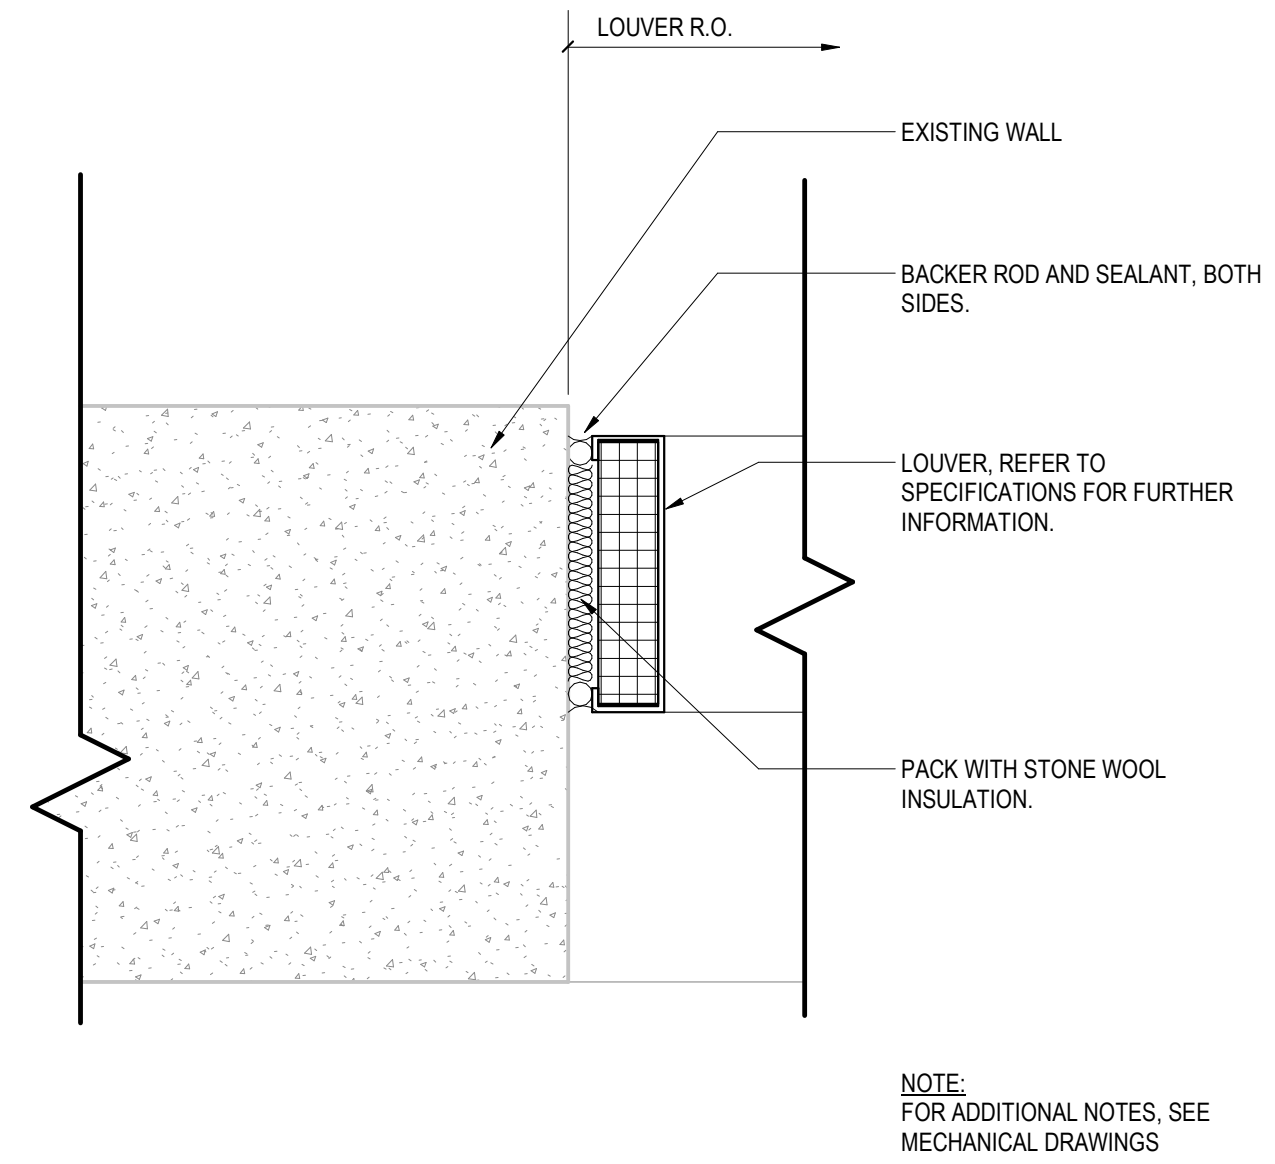


4 LOUVER JAMB AT FOUNDATION WALL
SCALE: 3" = 1'-0"

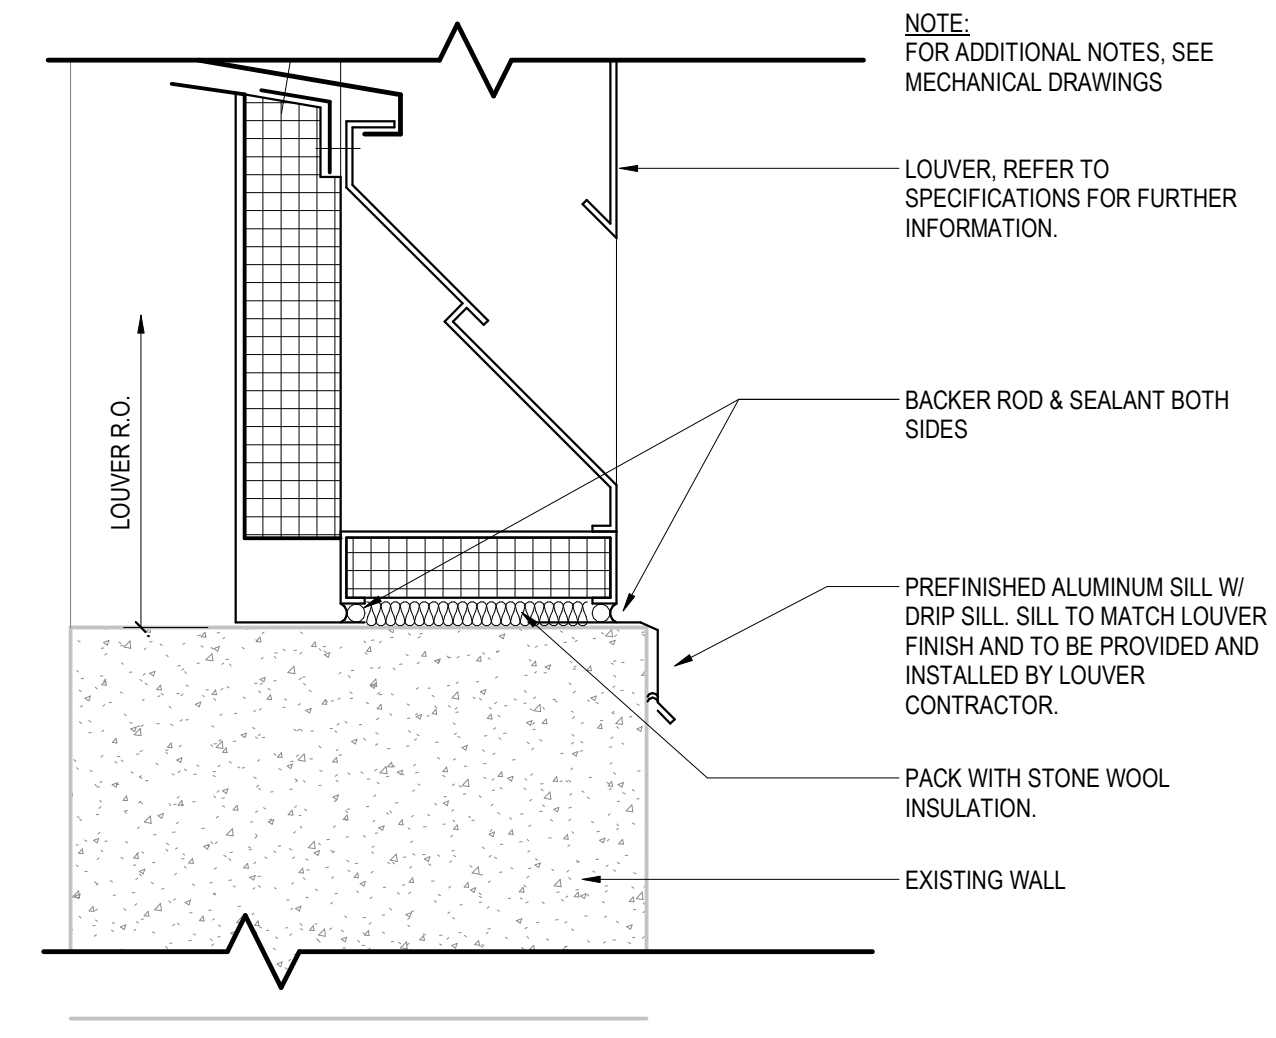

5 LOUVER SILL AT FOUNDATION WALL
SCALE: 3" = 1'-0"

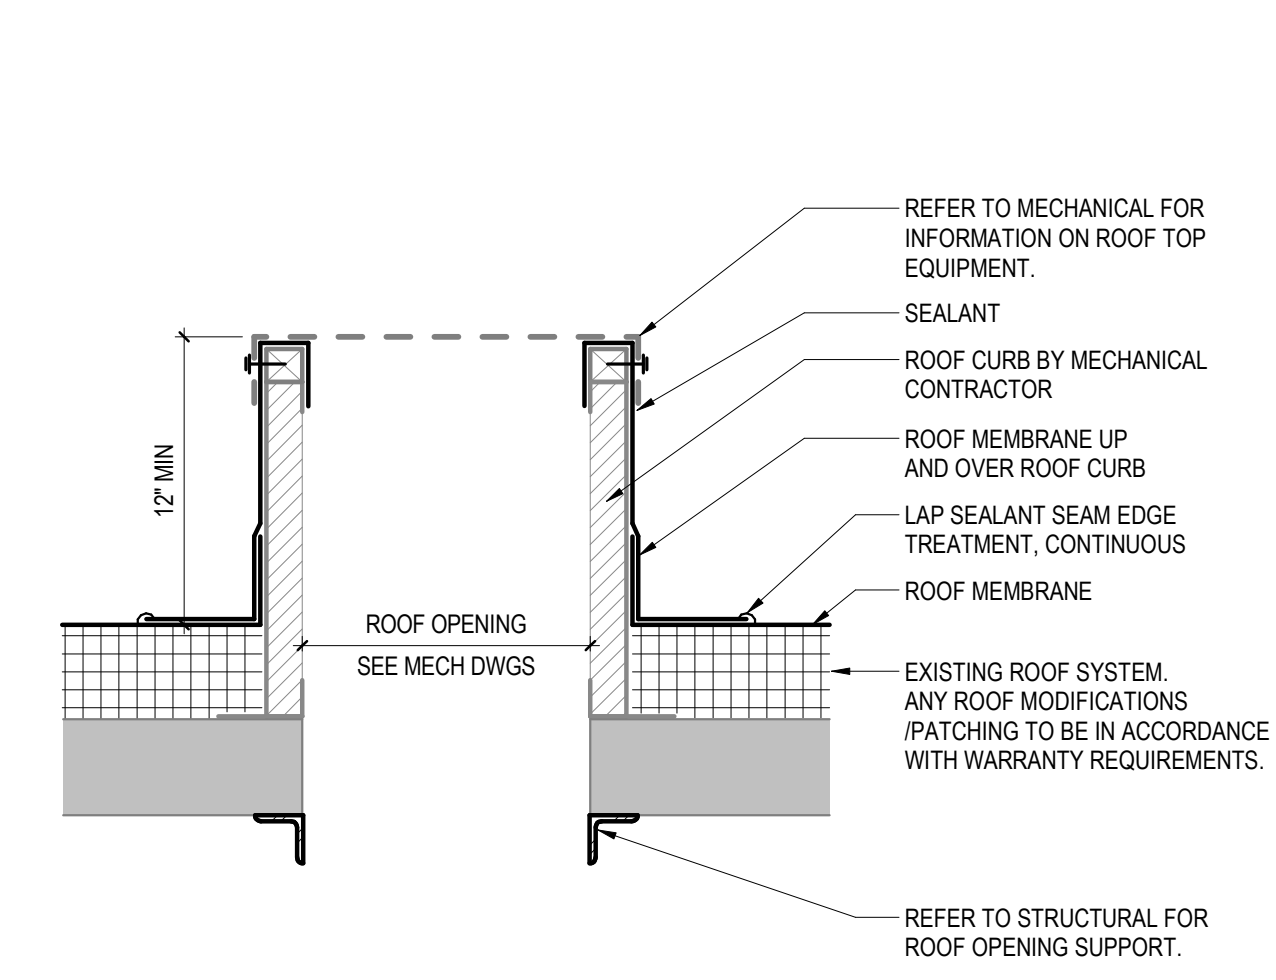

6 ROOF CURB ASSEMBLY
SCALE: 1 1/2" = 1'-0"

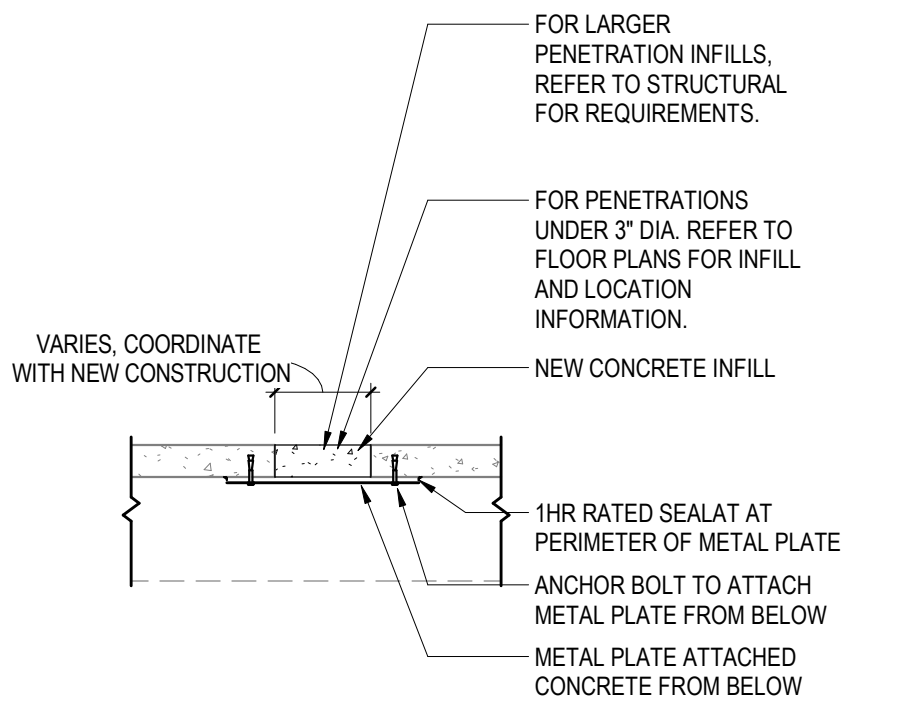

7 FLOOR OPENING INFILL
SCALE: 1/2" = 1'-0"


CONSTRUCTION DOCUMENTS

ISSUED FOR CONSTRUCTION

REVISIONS	
No.	DESCRIPTION

DATE

KEYPLAN (NOT TO SCALE)

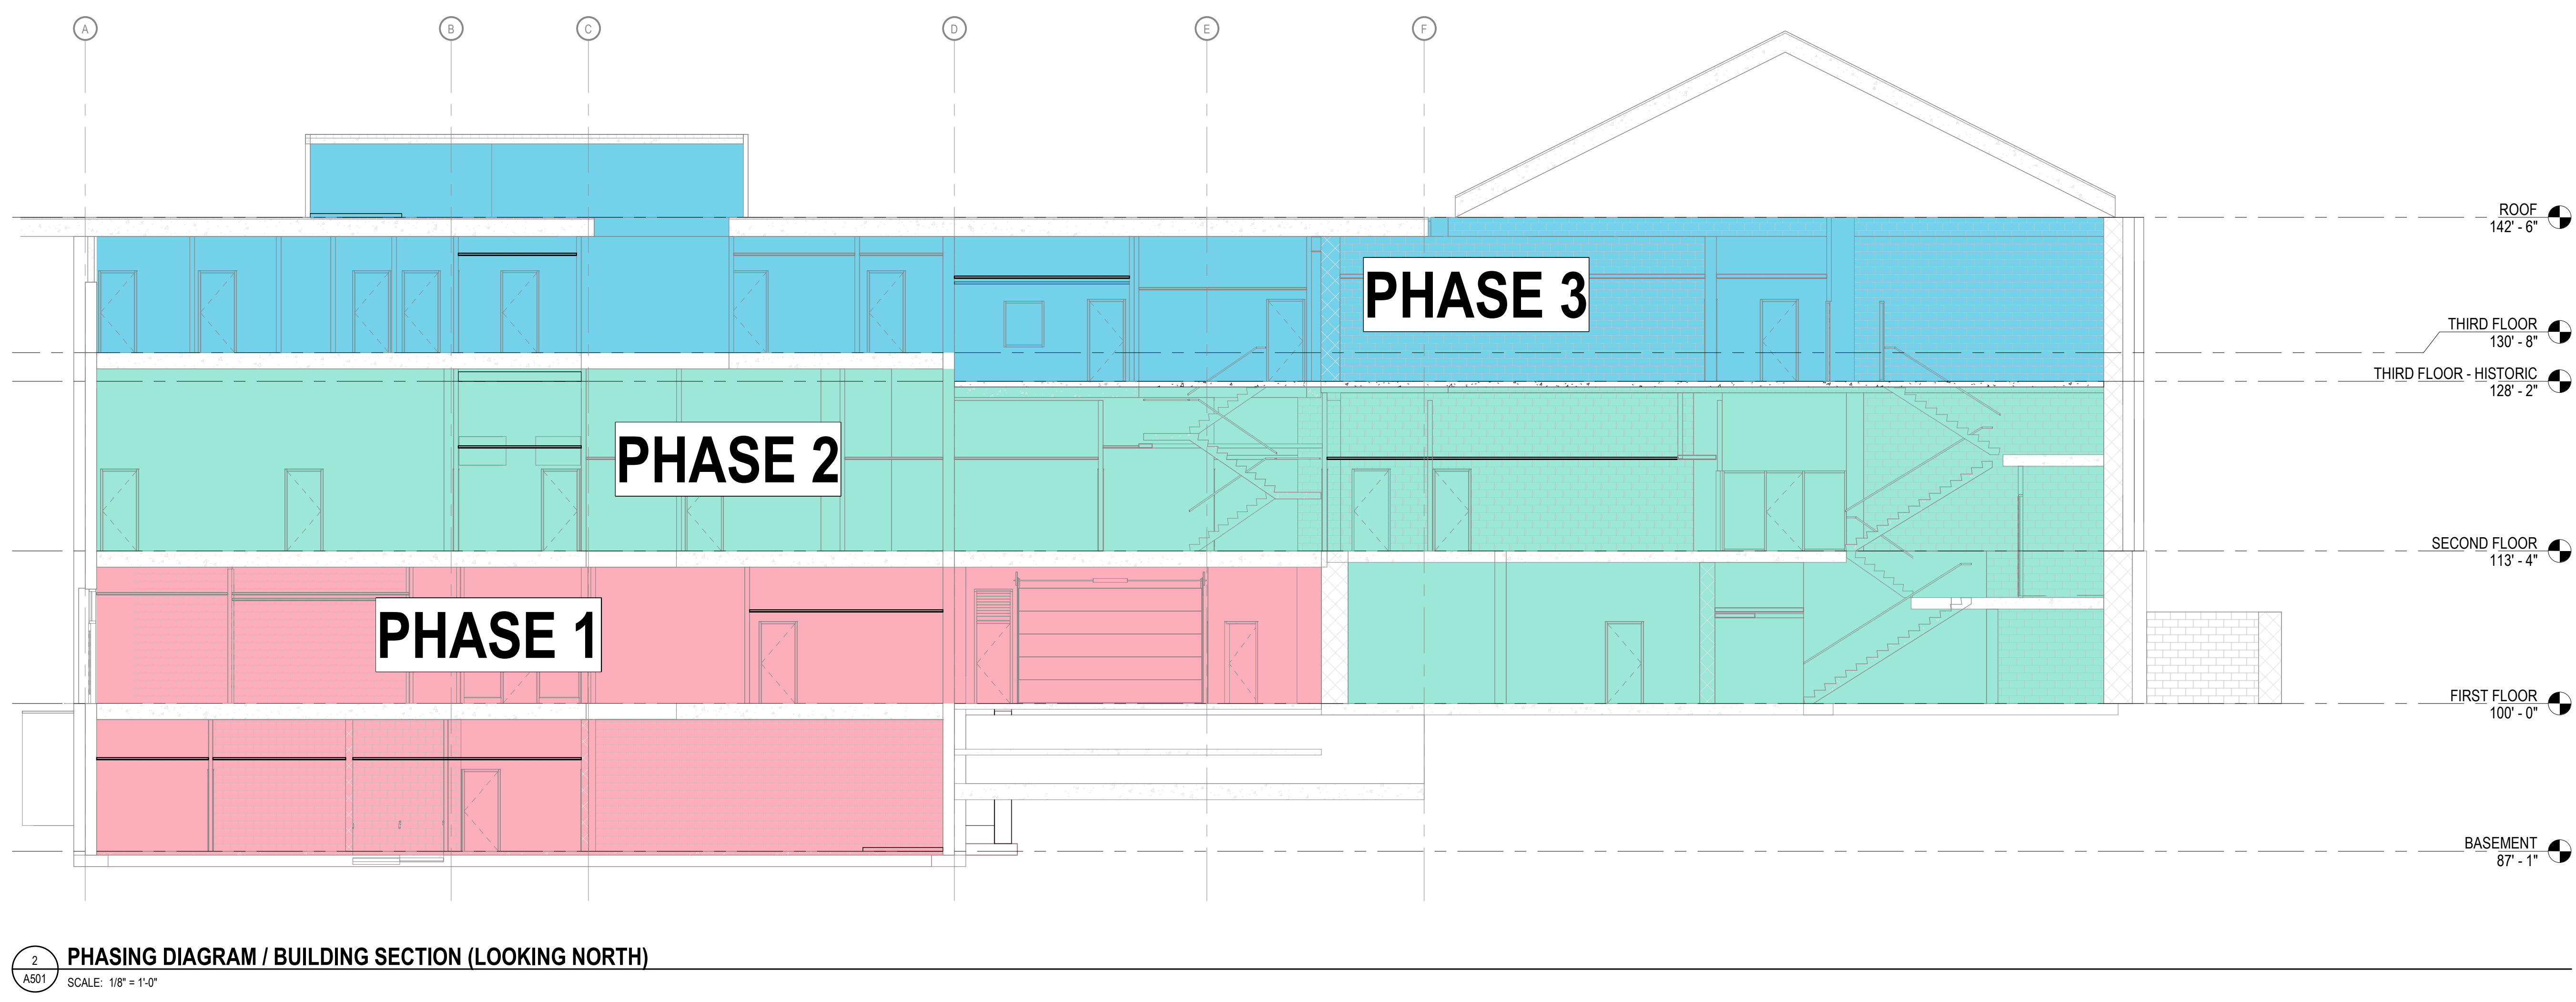

2 PHASING DIAGRAM / BUILDING SECTION (LOOKING NORTH)
SCALE: 1/8" = 1'-0"

COPYRIGHT STRANG, INC.	2026
DRAWING SET	CD
DATE	08/31/2026
PROJECT NO.	2025012

PROJECT TITLE
SAUK COUNTY COURTHOUSE HVAC AND LIGHTING UPGRADES

515 OAK ST.
BARABOO, WI 53913

SHEET NAME
WALL SECTIONS & DETAILS